



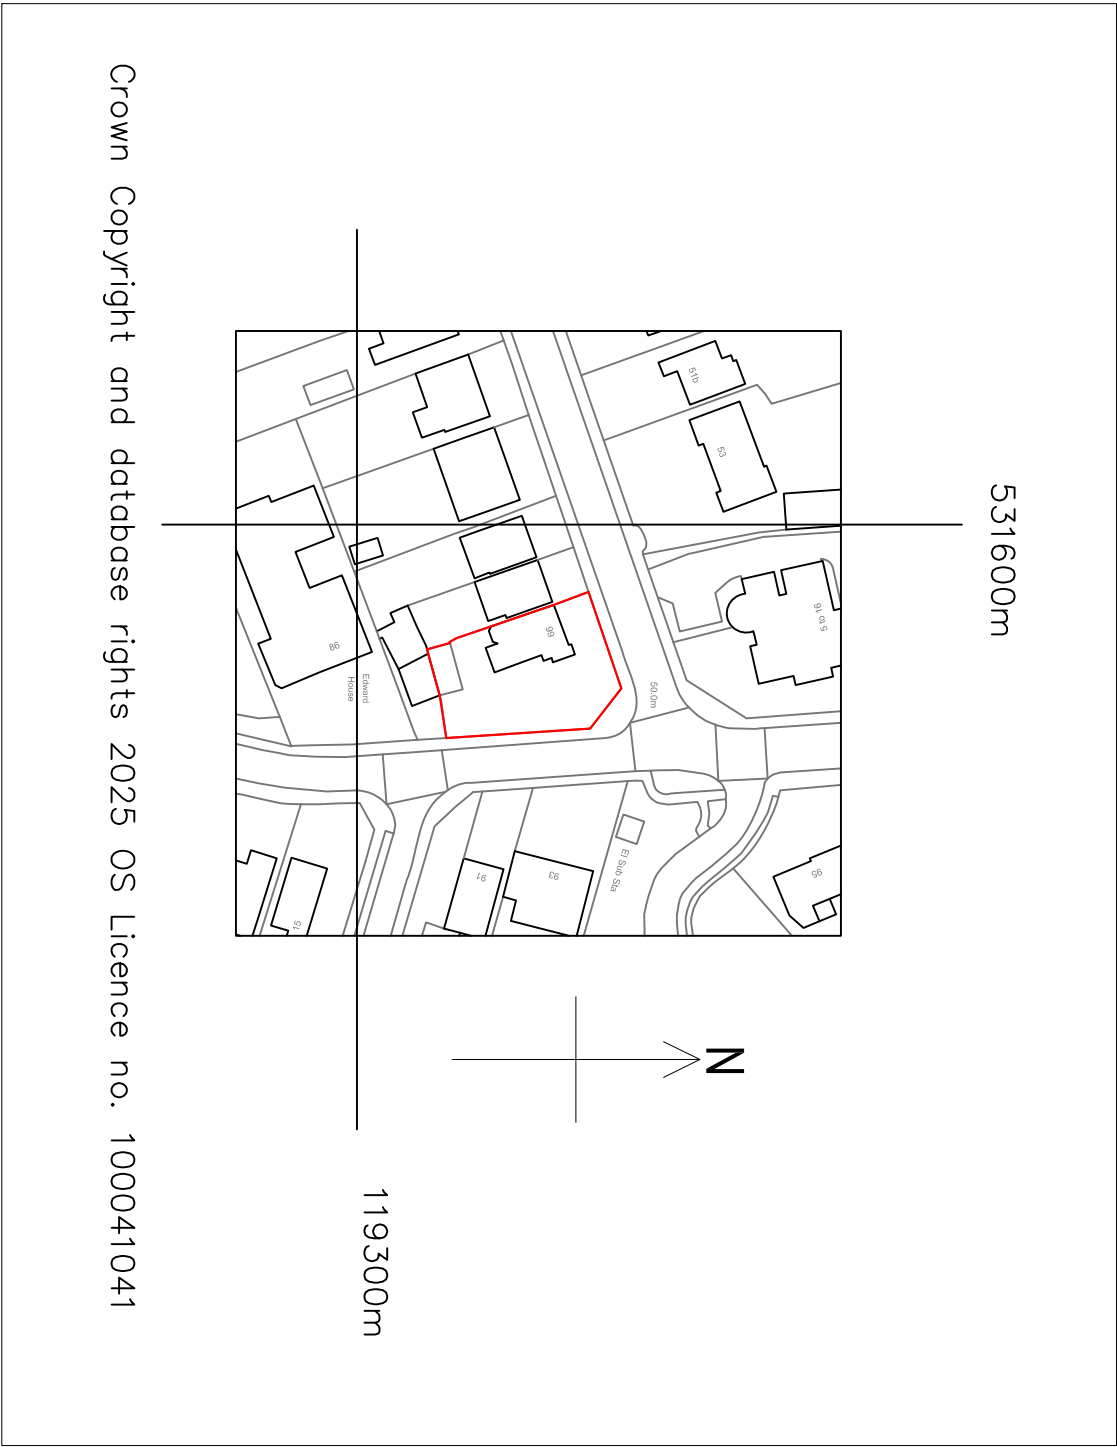


Location Plan
1:1250



Scale 1:1250

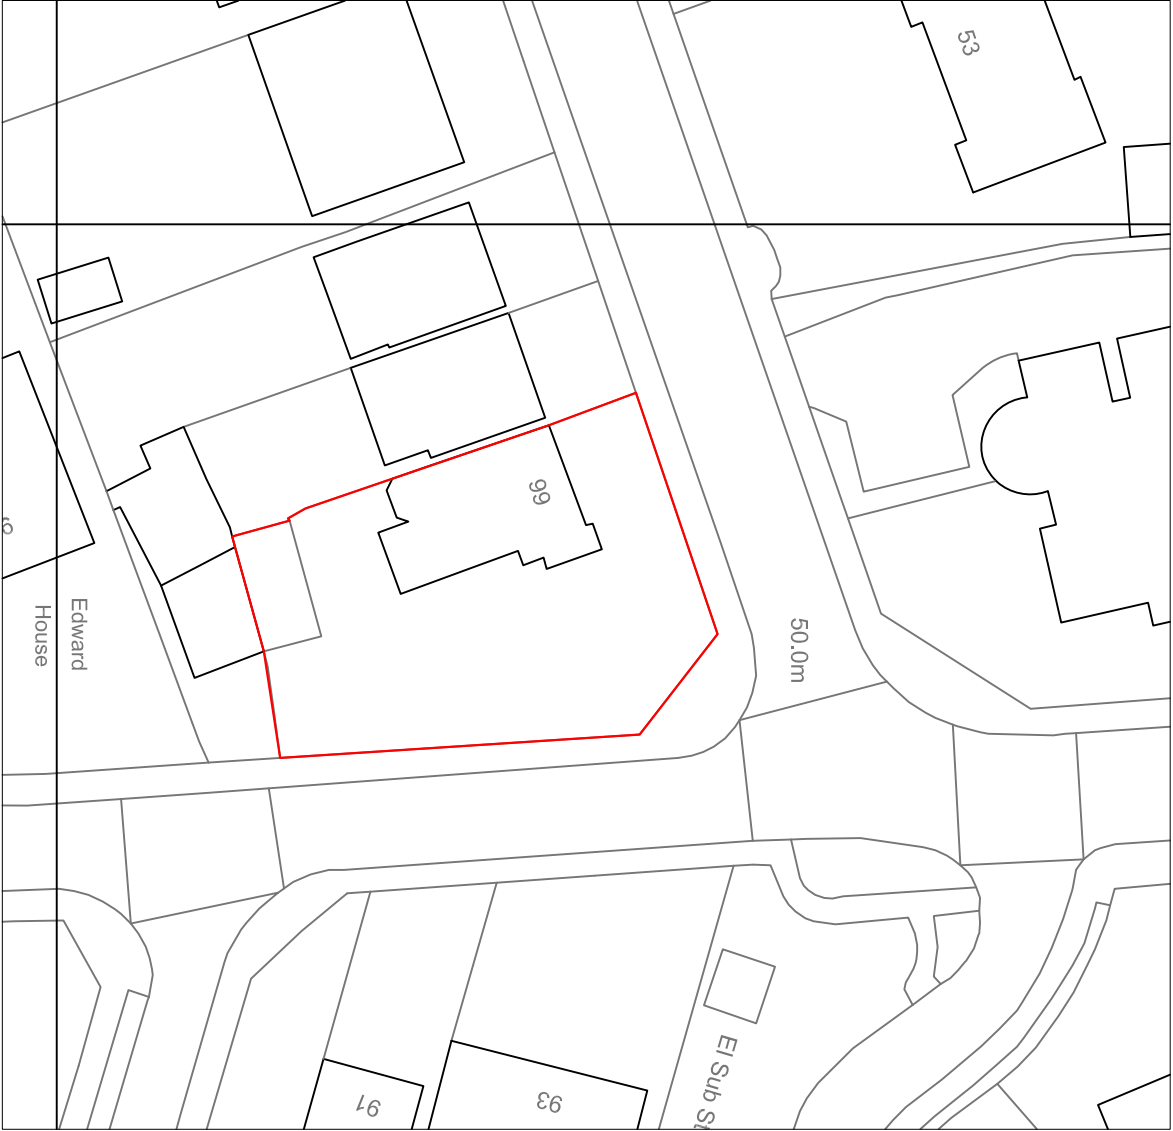

Block Plan
1:500

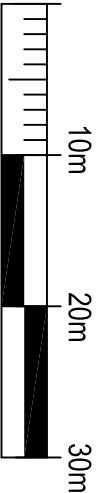

Scale 1:500

REV	DRAWN	DATE	DESCRIPTION



Repair Solutions Design Office,
Solent House, 1460 Parkway,
Whiteley, Hampshire PO15 7AF

JOB ID
Darling

SITE ADDRESS
66 Crescent Road, Burgess Hill,
West Sussex,
RH15 8EG

REFERENCE	DRG No.	DRG SIZE
8697113	104	A3