

ARCHITECTS


CASTLE INN, HICKSTED, RH17 5LZ

1725_1.001

CLIENT	CHLOE BREEN
DRAWING	LOCATION AND BLOCK PLAN
DATE	JANUARY 2024
SCALE	1:1250 / 1:500 @ A1



N
LOCATION PLAN
0m 10 20 30 40 50 100
1:1250 Scale Bar

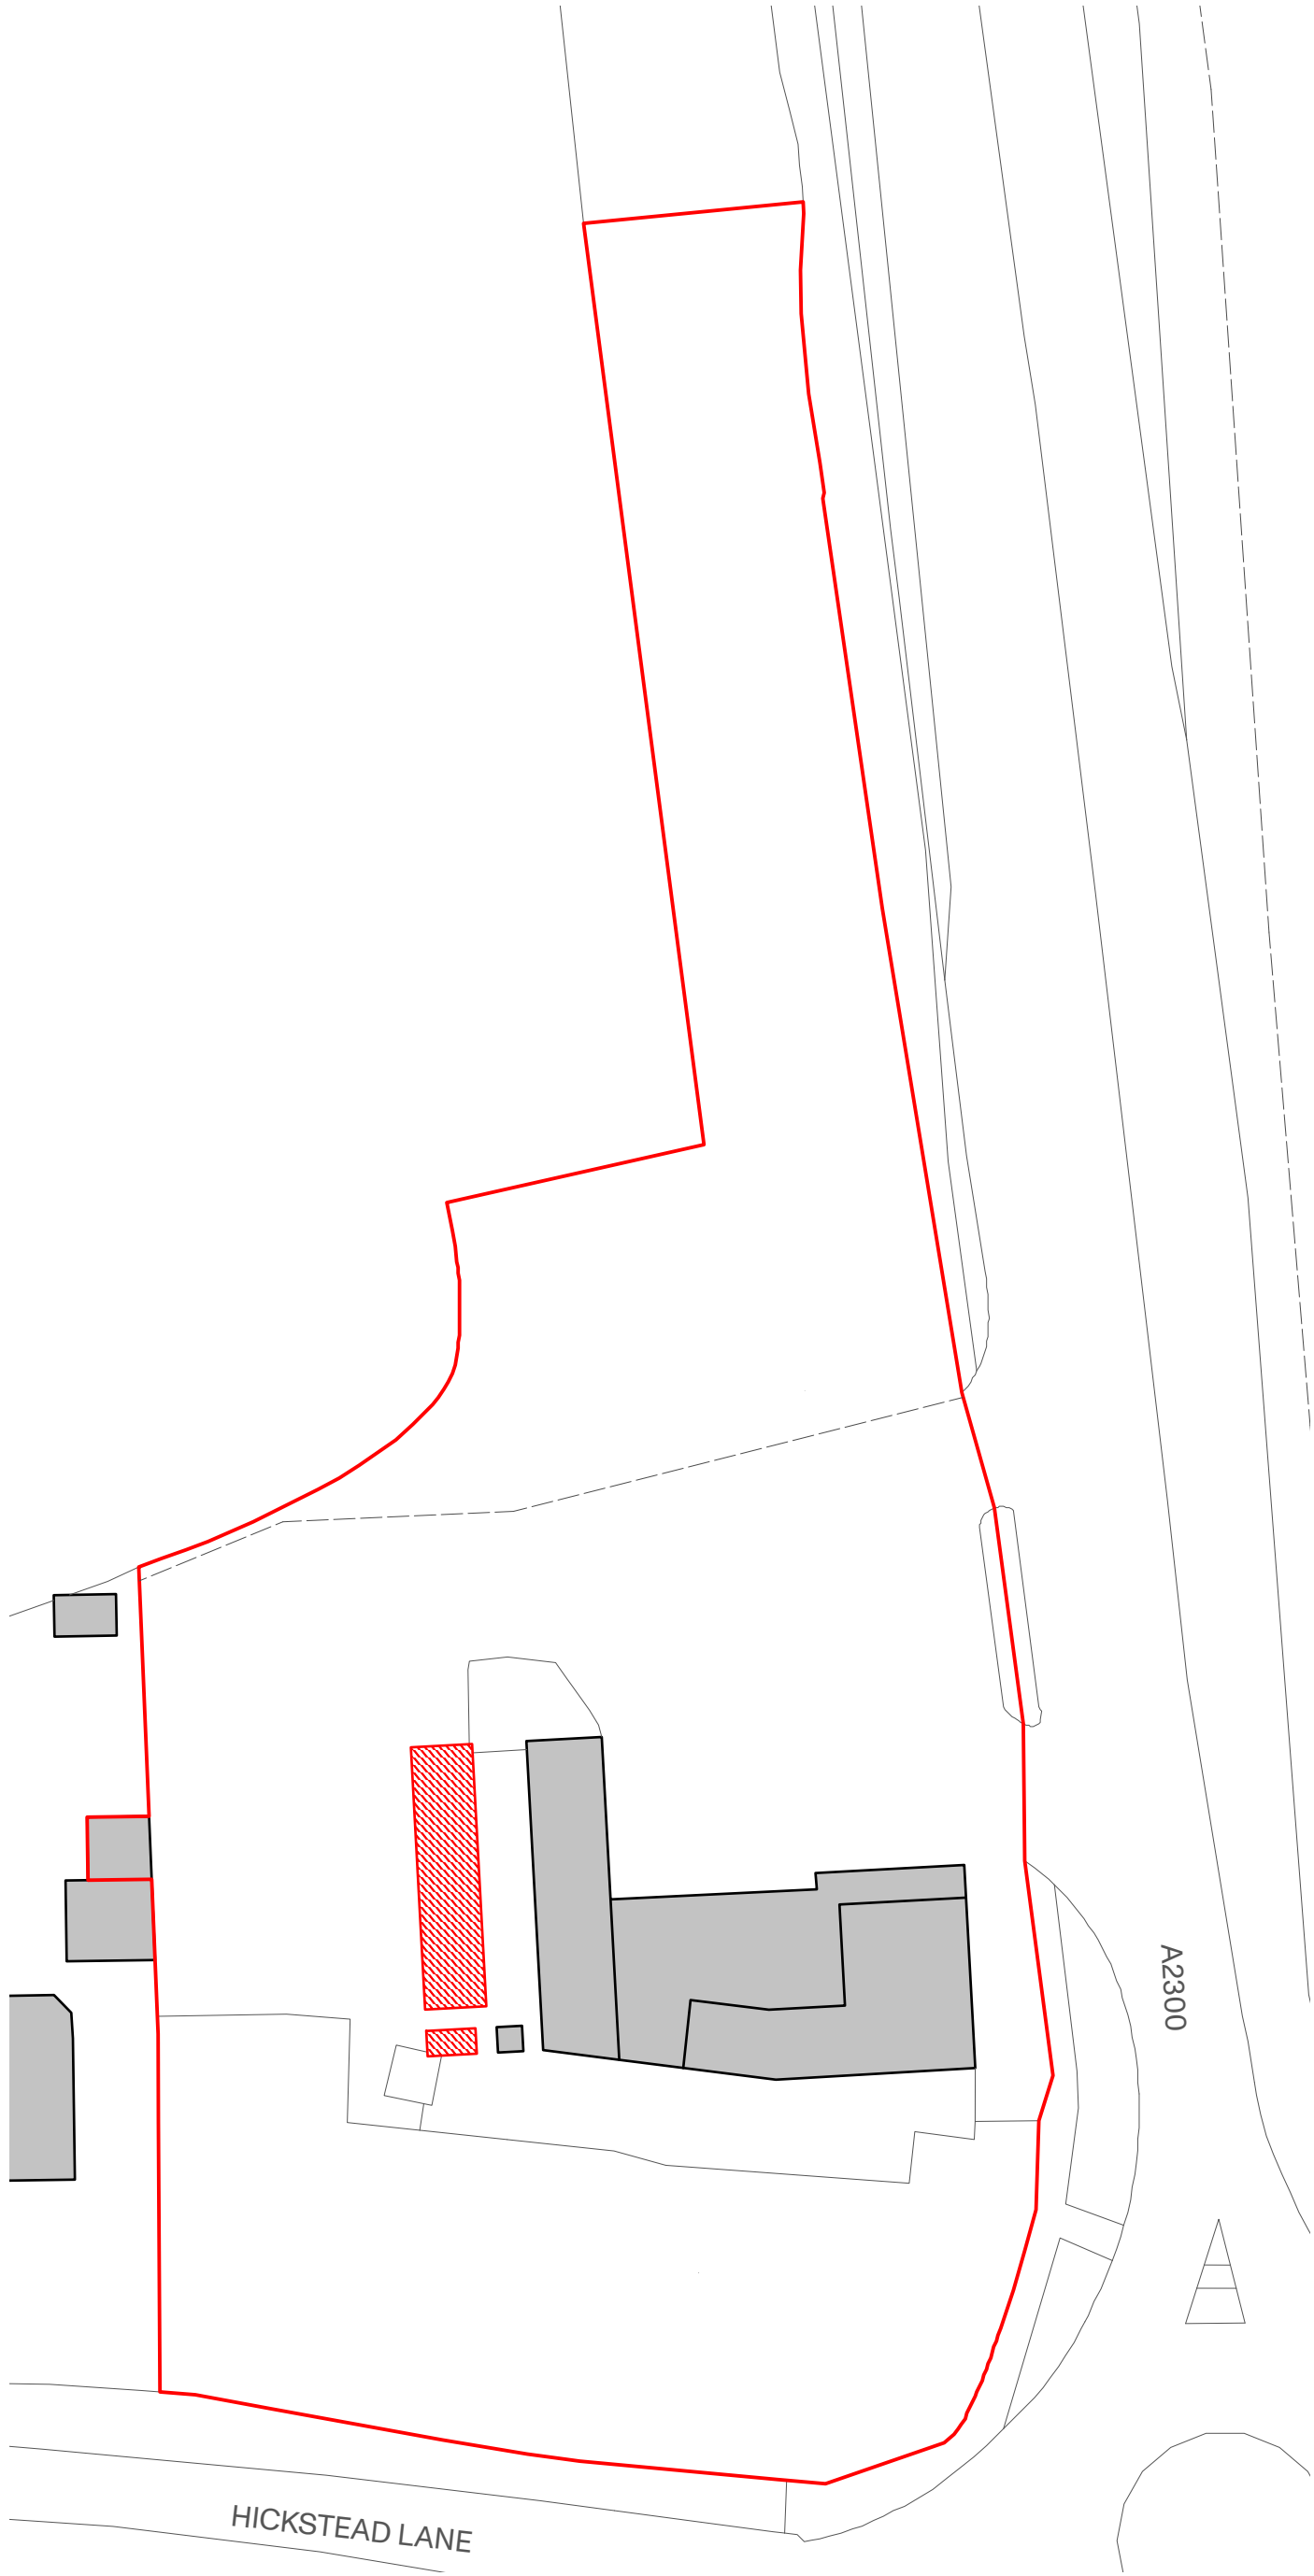

N
BLOCK PLAN
0m 10 20 30 40 50
1:500 Scale Bar

PRINT DRAWING AT A1

N.B. Unless otherwise noted this drawing is not to be used for construction purposes. If indicated as feasibility this drawing is subject to a detailed site investigation, including ground conditions/ contaminants, drainage design and planning / density negotiations. The layout may be based upon an enlargement of an os sheet or other small scale plans and its accuracy needs to be verified by survey. CDM regulations have not been fully considered.

