



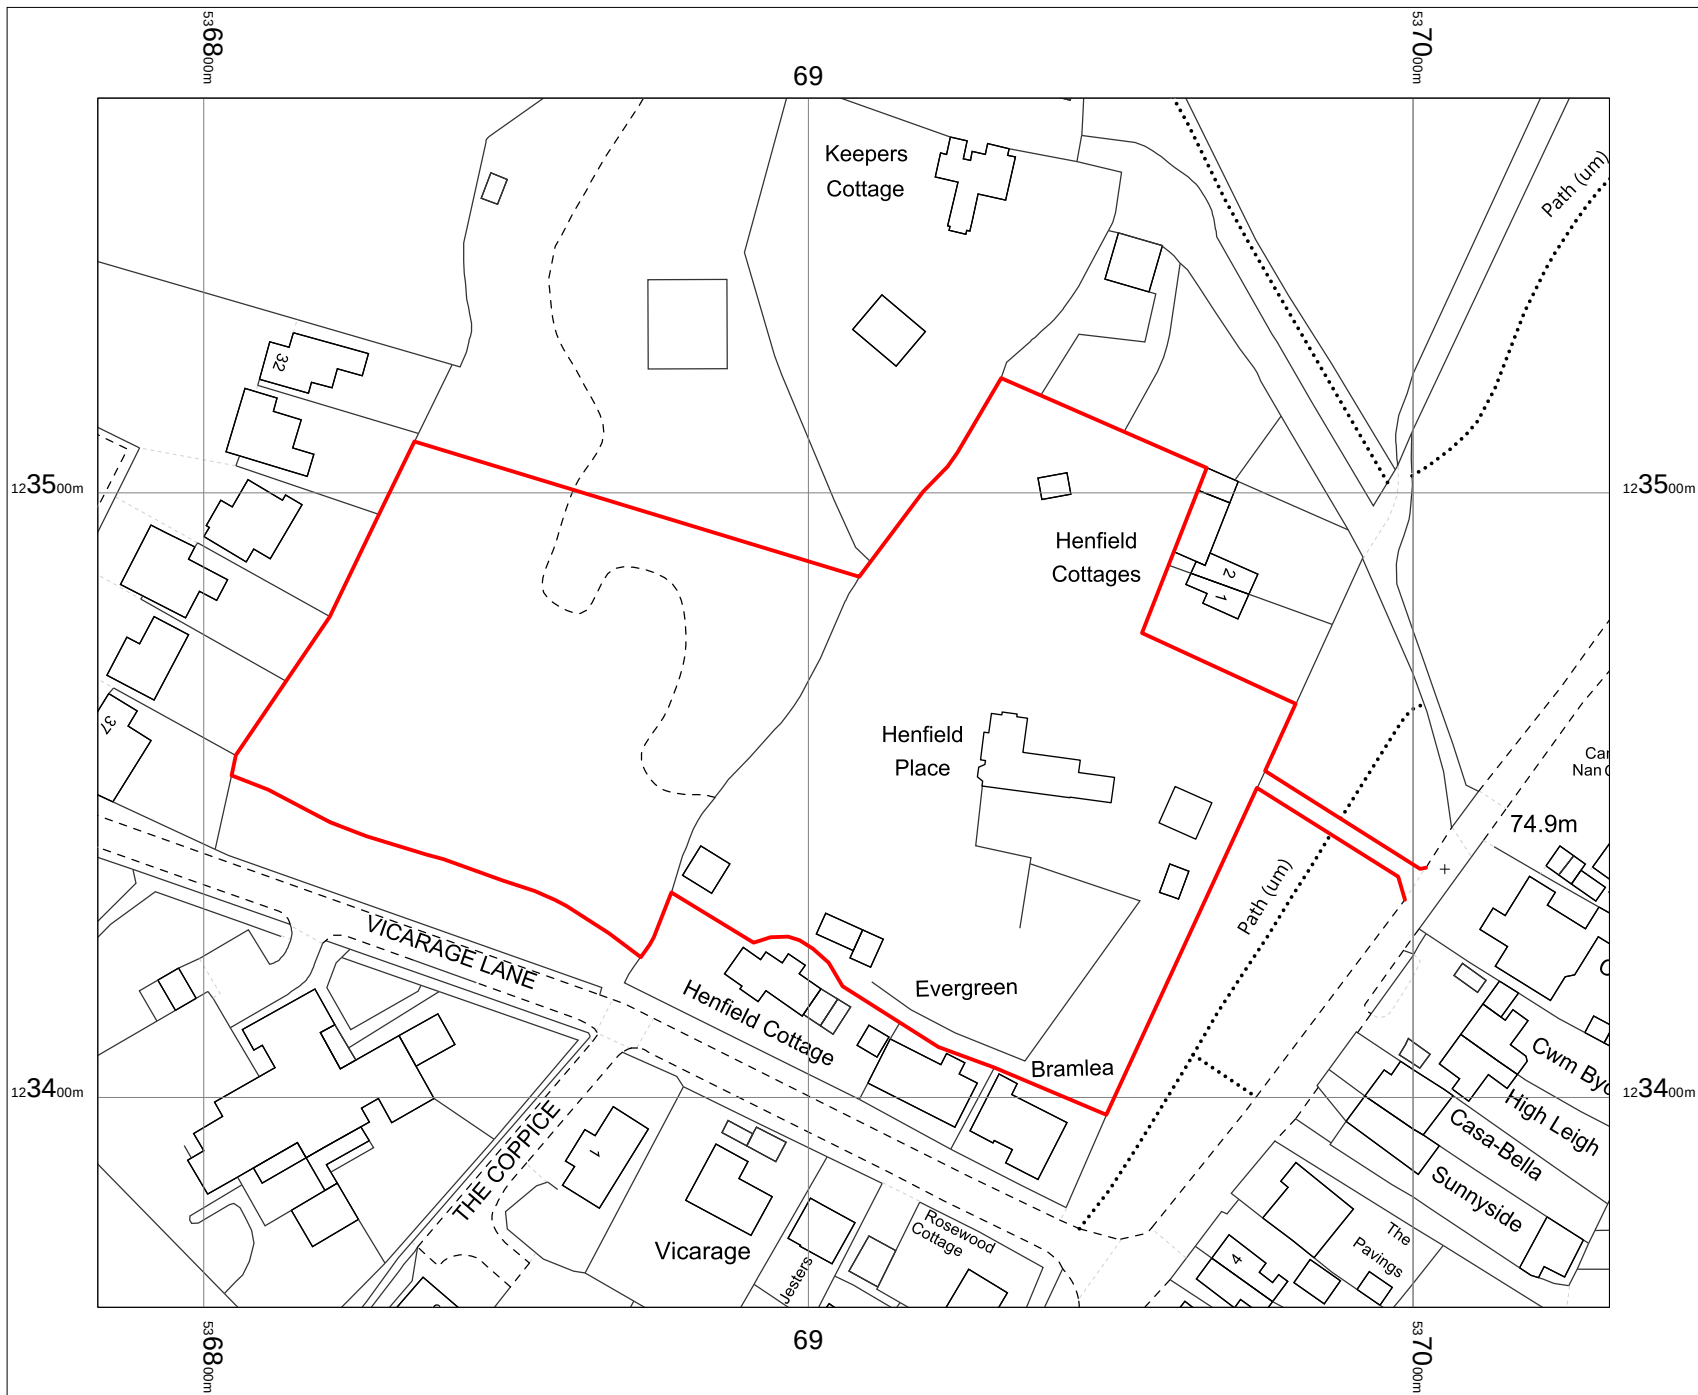

Do not scale from this drawing.
 Contractor to take and check all dimensions on site before work commences.
 Discrepancies to be reported to the architect.
 Subcontractor to verify all dimensions on site before making a shop drawing or commencing manufacture.
 © This drawing is copyright and must not be reproduced without permission.

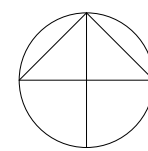

Block Plan
 Scale: 1 : 1 2 5 0 @ A4
 01 Oct 2024