




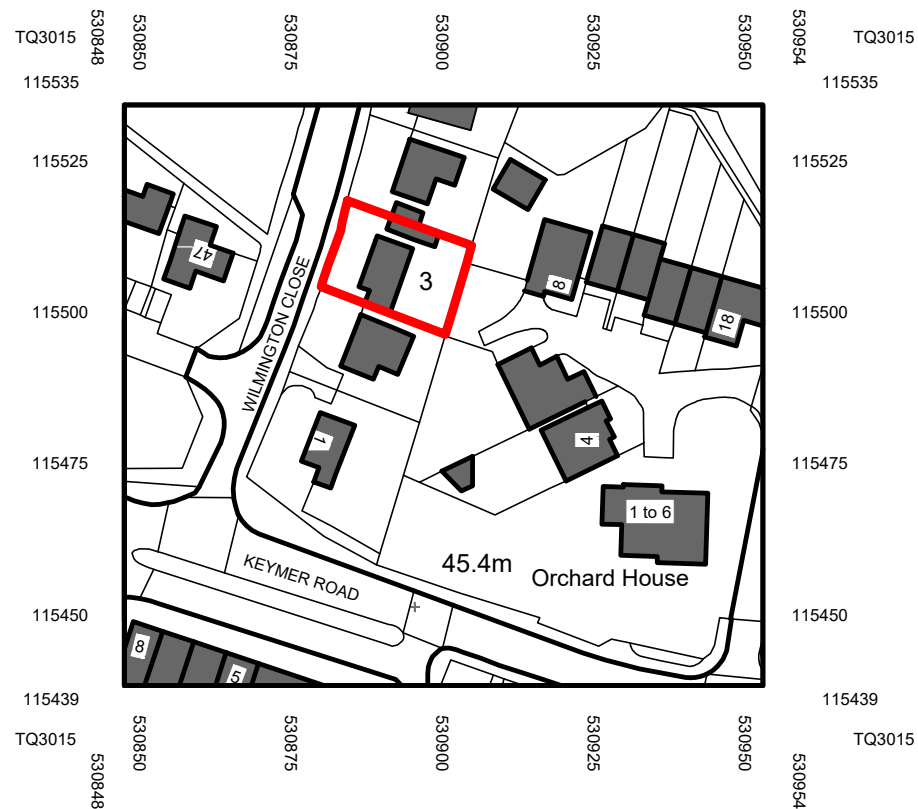

LOCATION PLAN 1:1250@A4

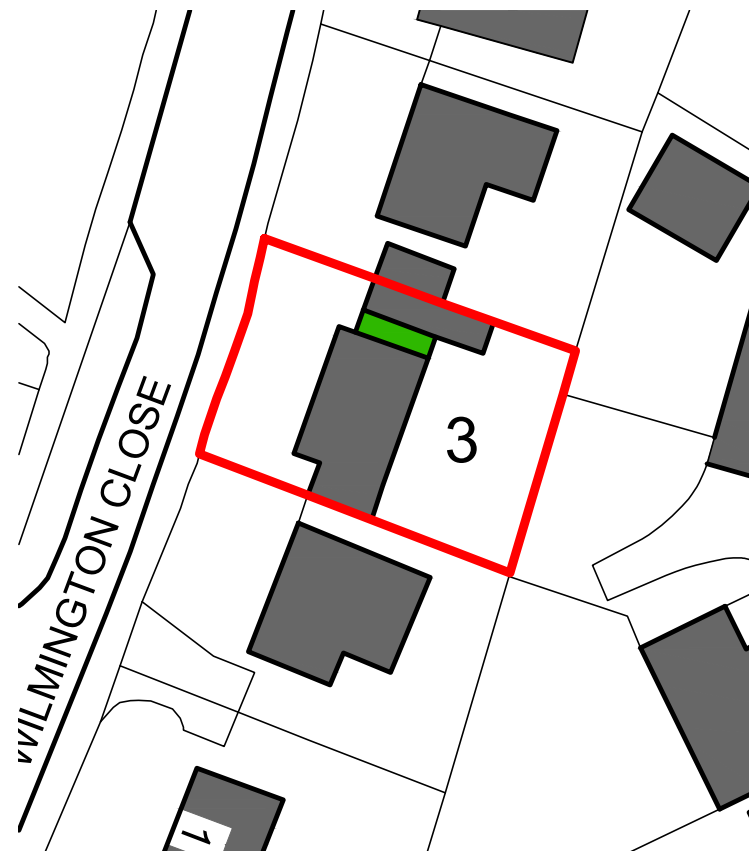

BLOCK PLAN 1:500@A4

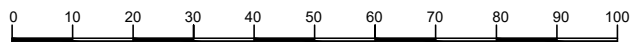

	CLIENT WEATHERSEEDS	
	PROJECT 3 WILMINGTON CLOSE HASSECKS BN6 8QB	
	REF. 706	REV. 0
	DRG TITLE BLOCK PLAN	
DESIGN EAA		
DATE MAY 26		SCALE As Shown @ A4