

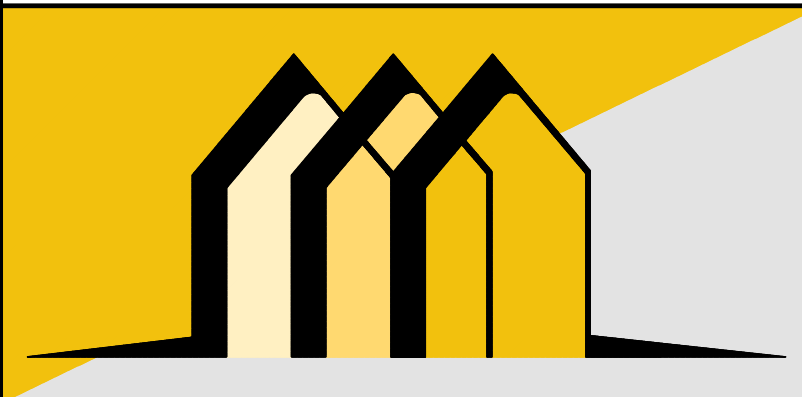
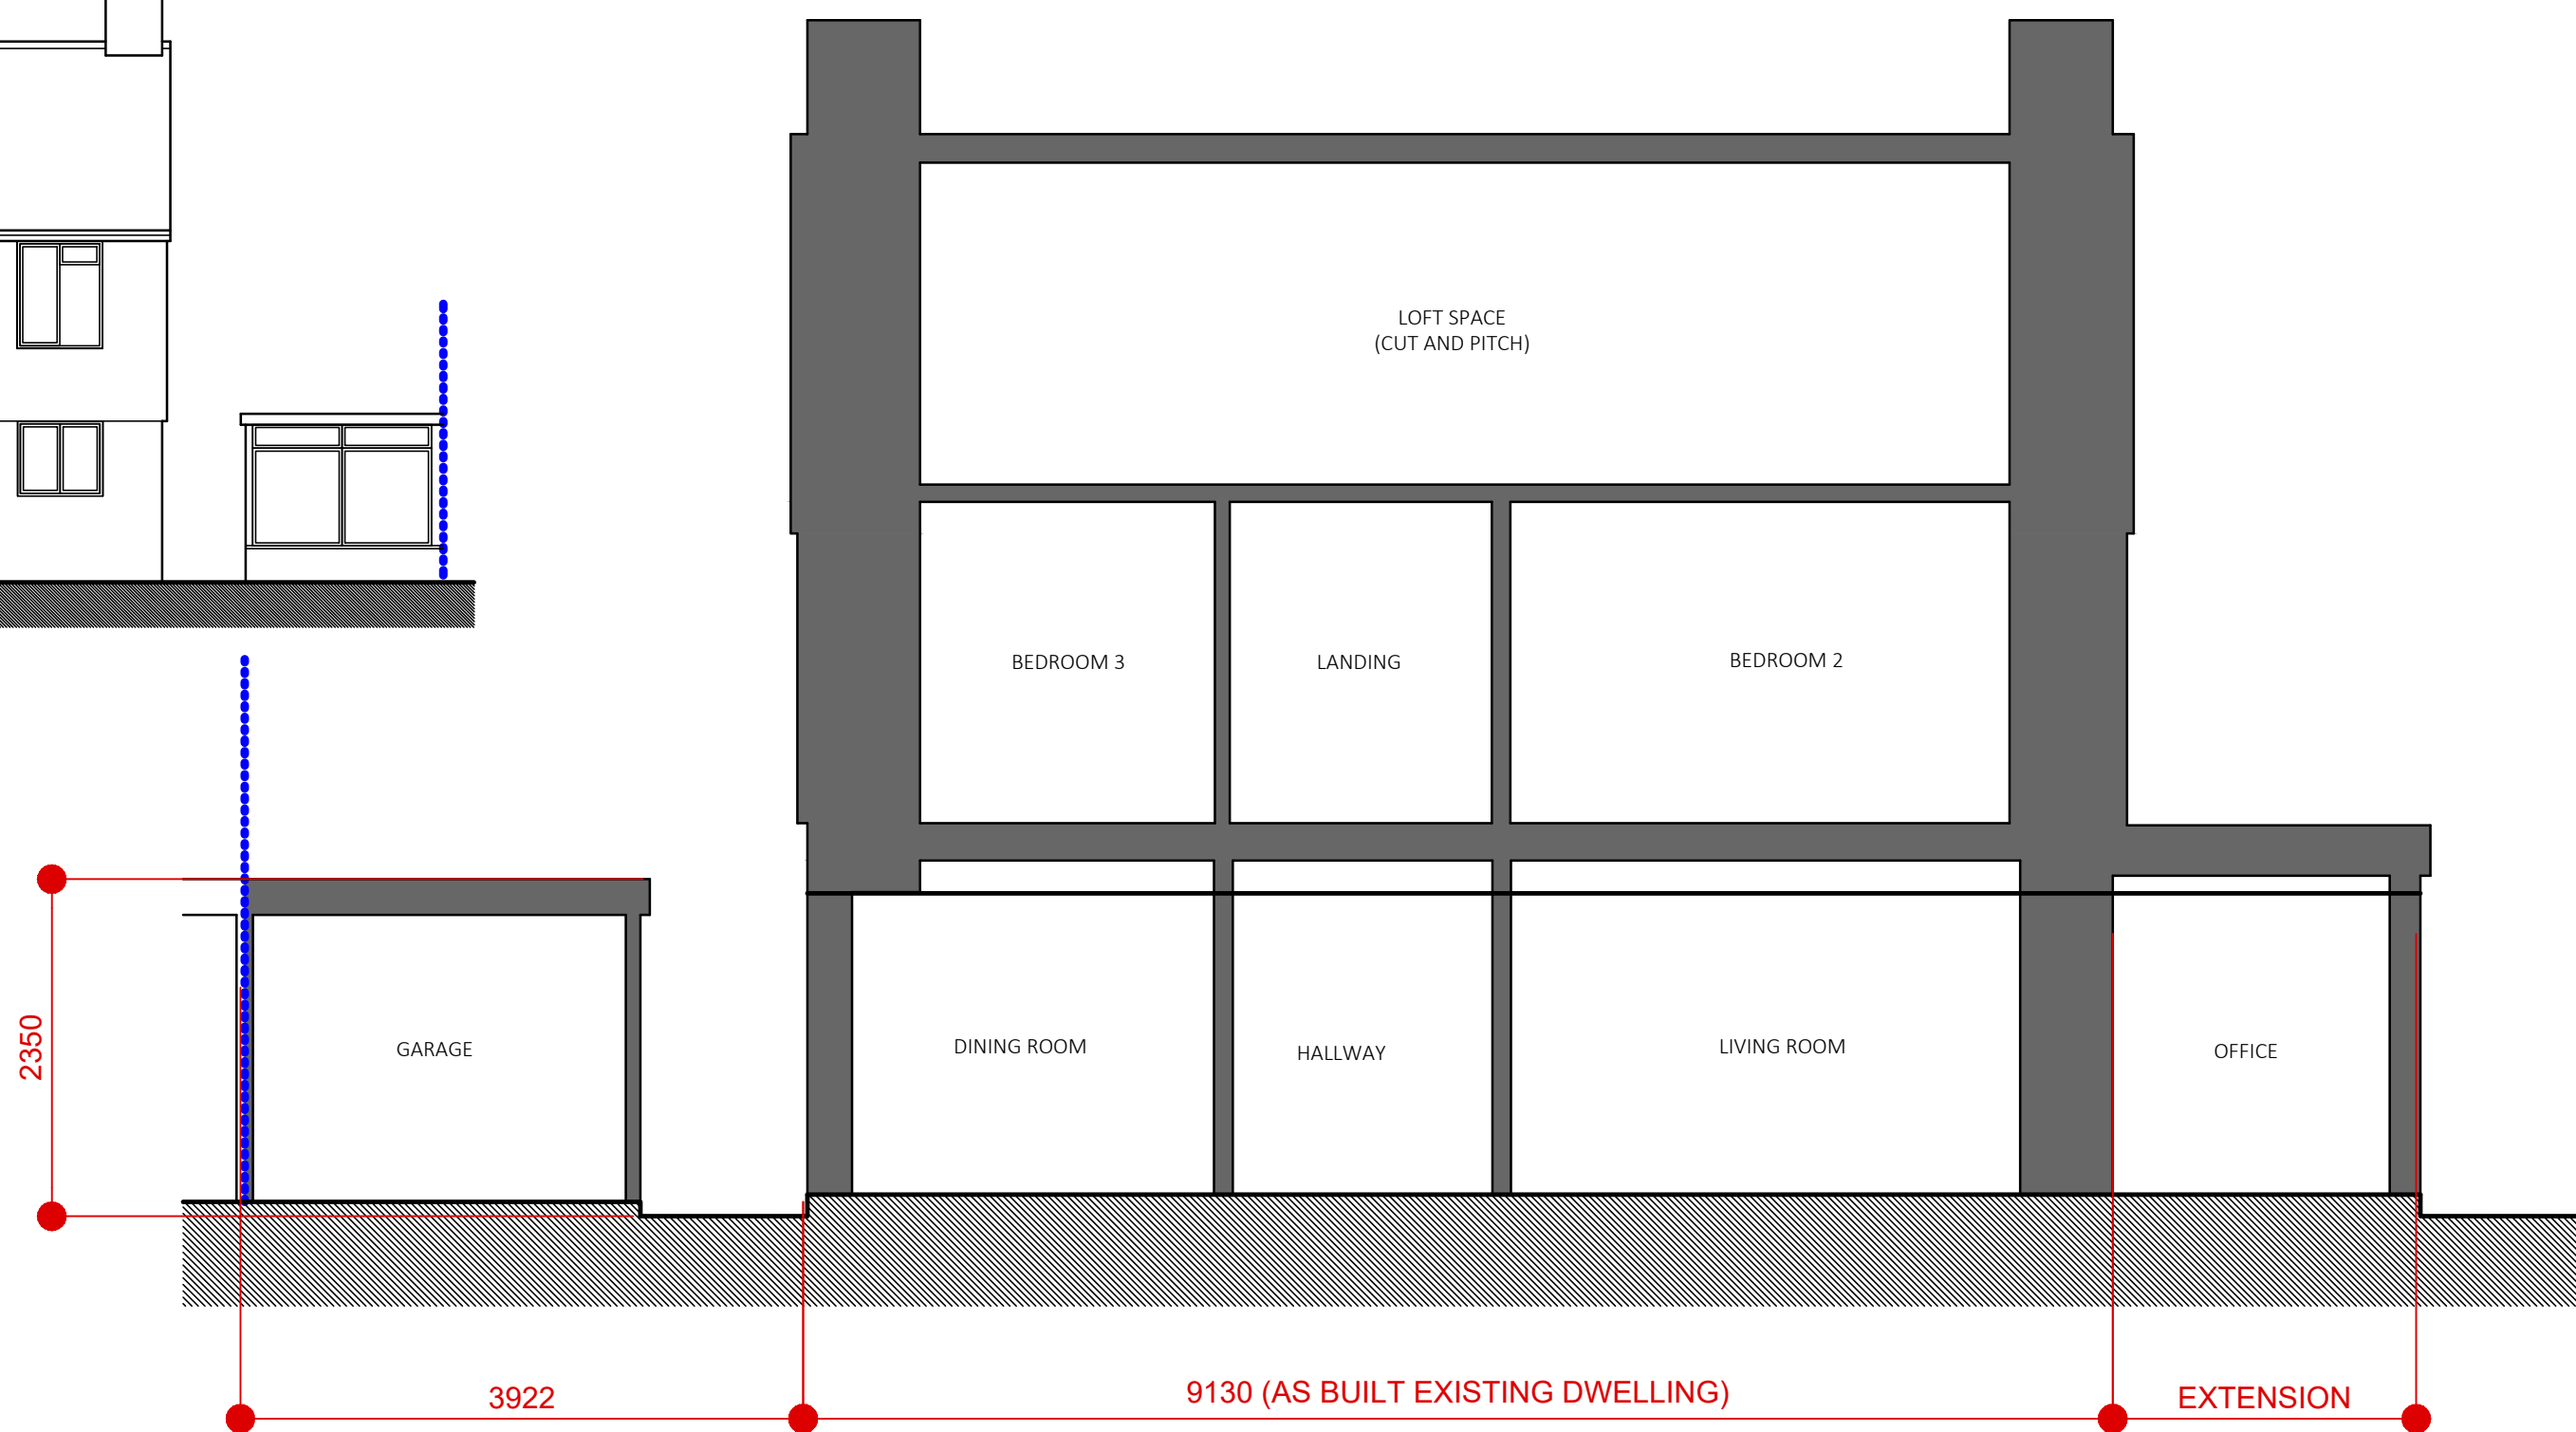
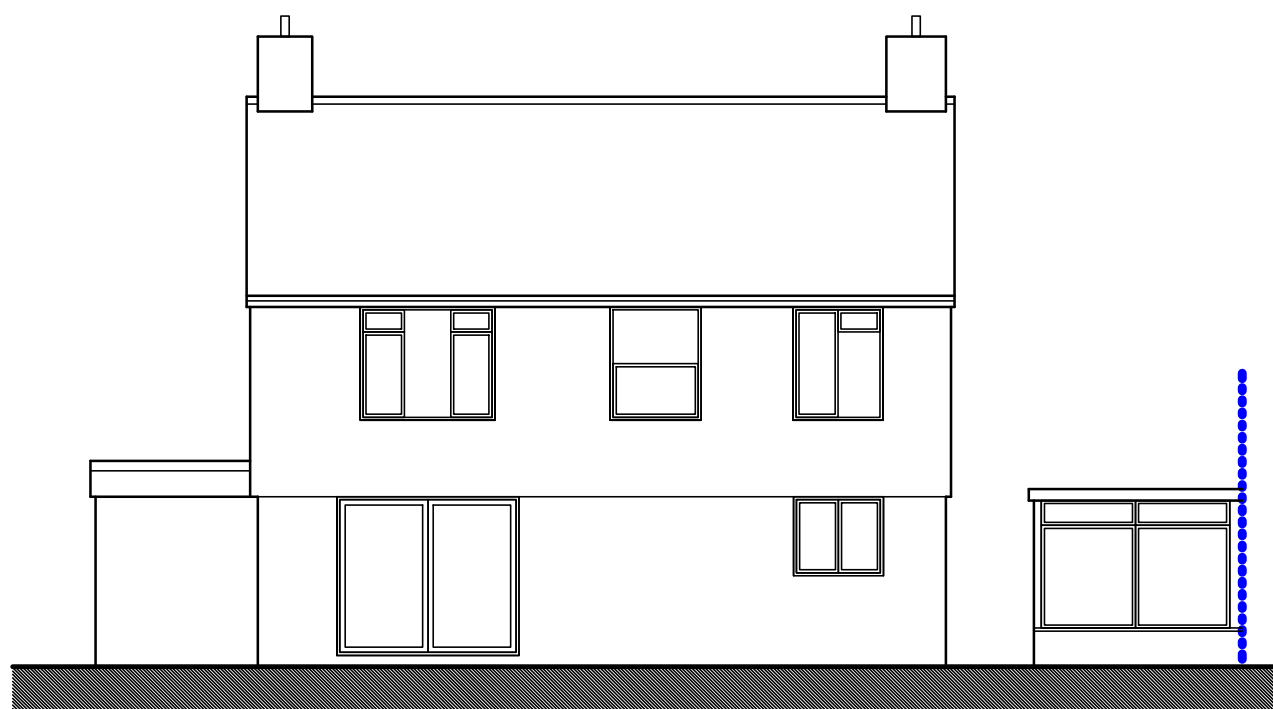
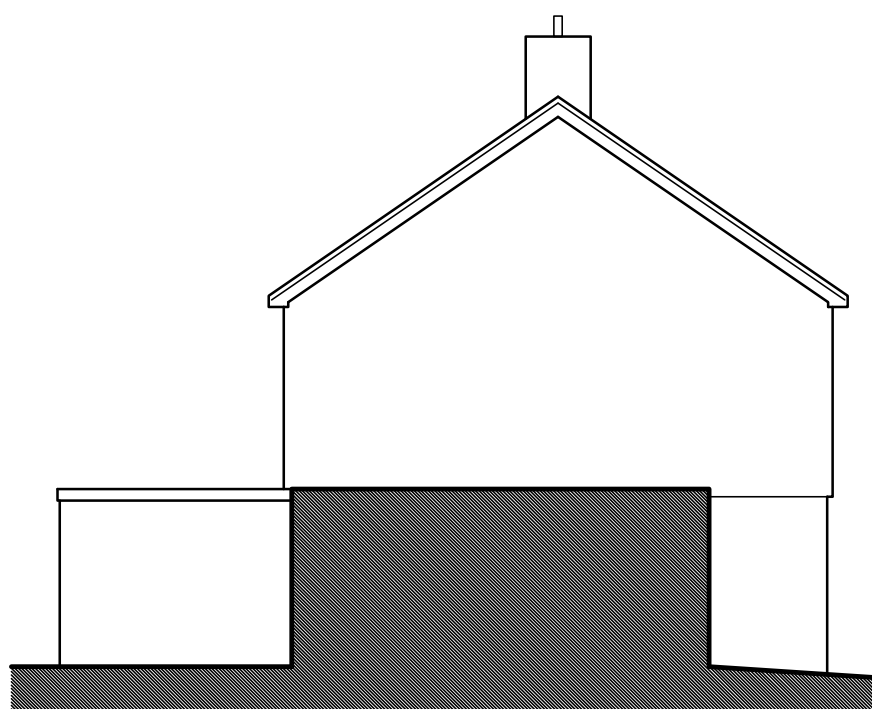
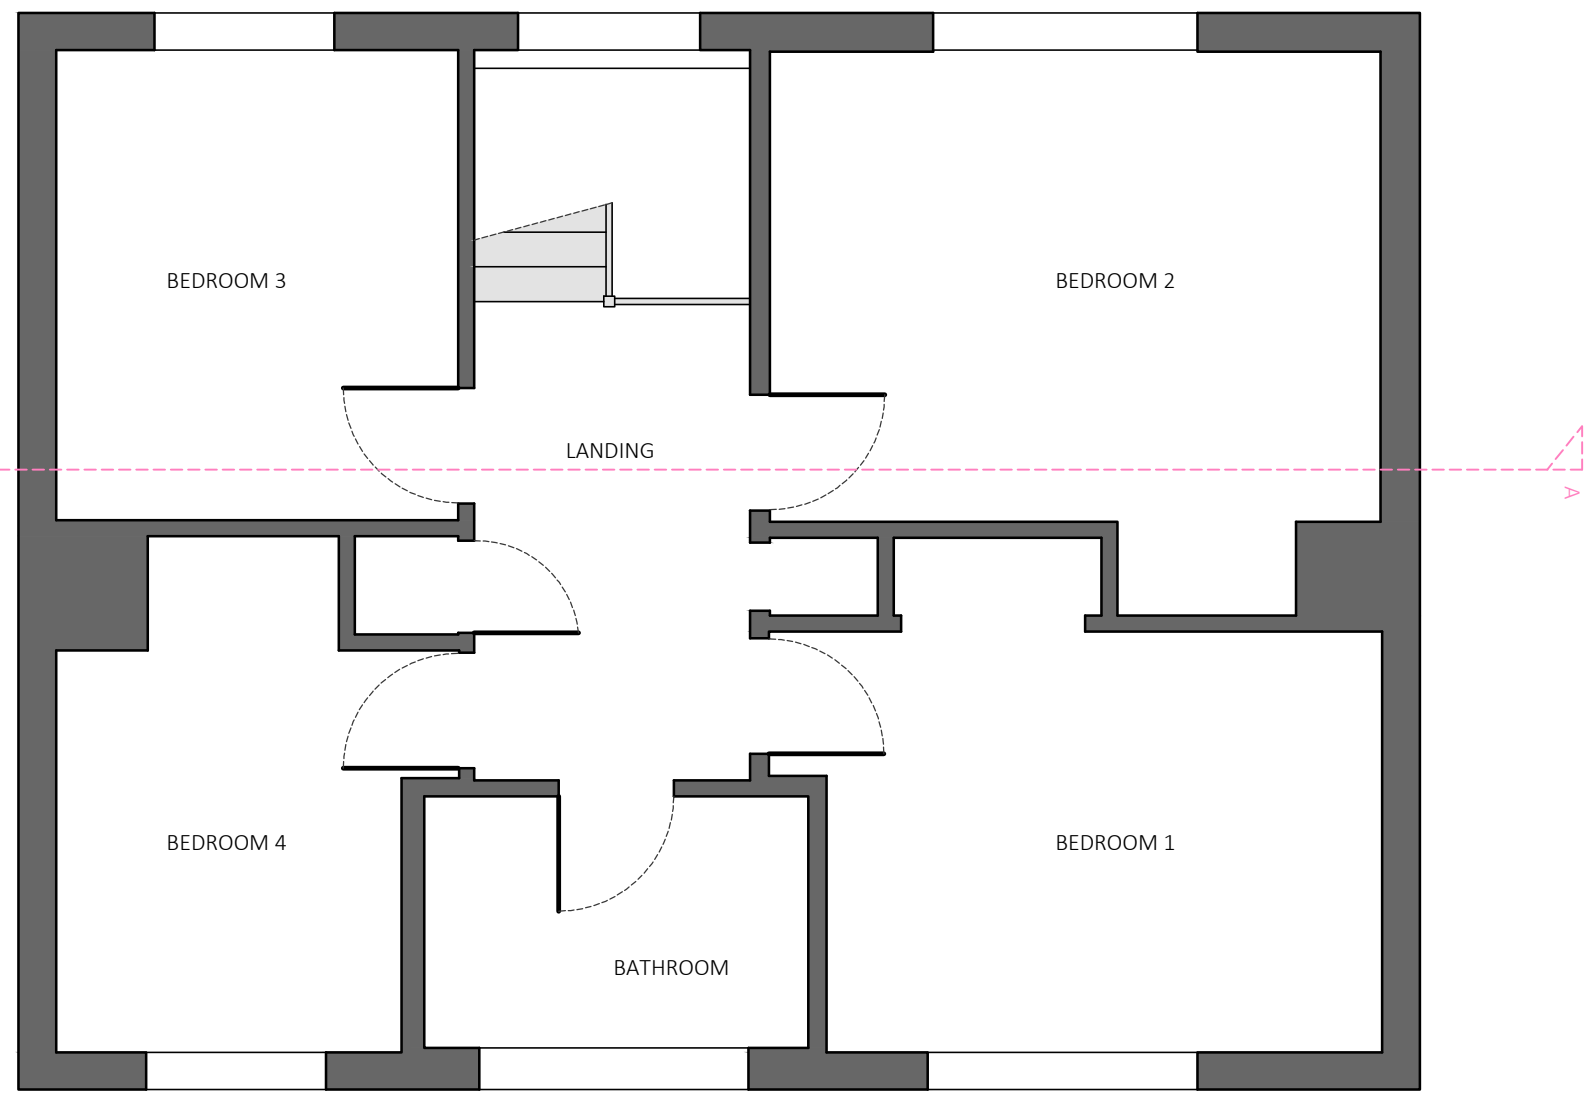


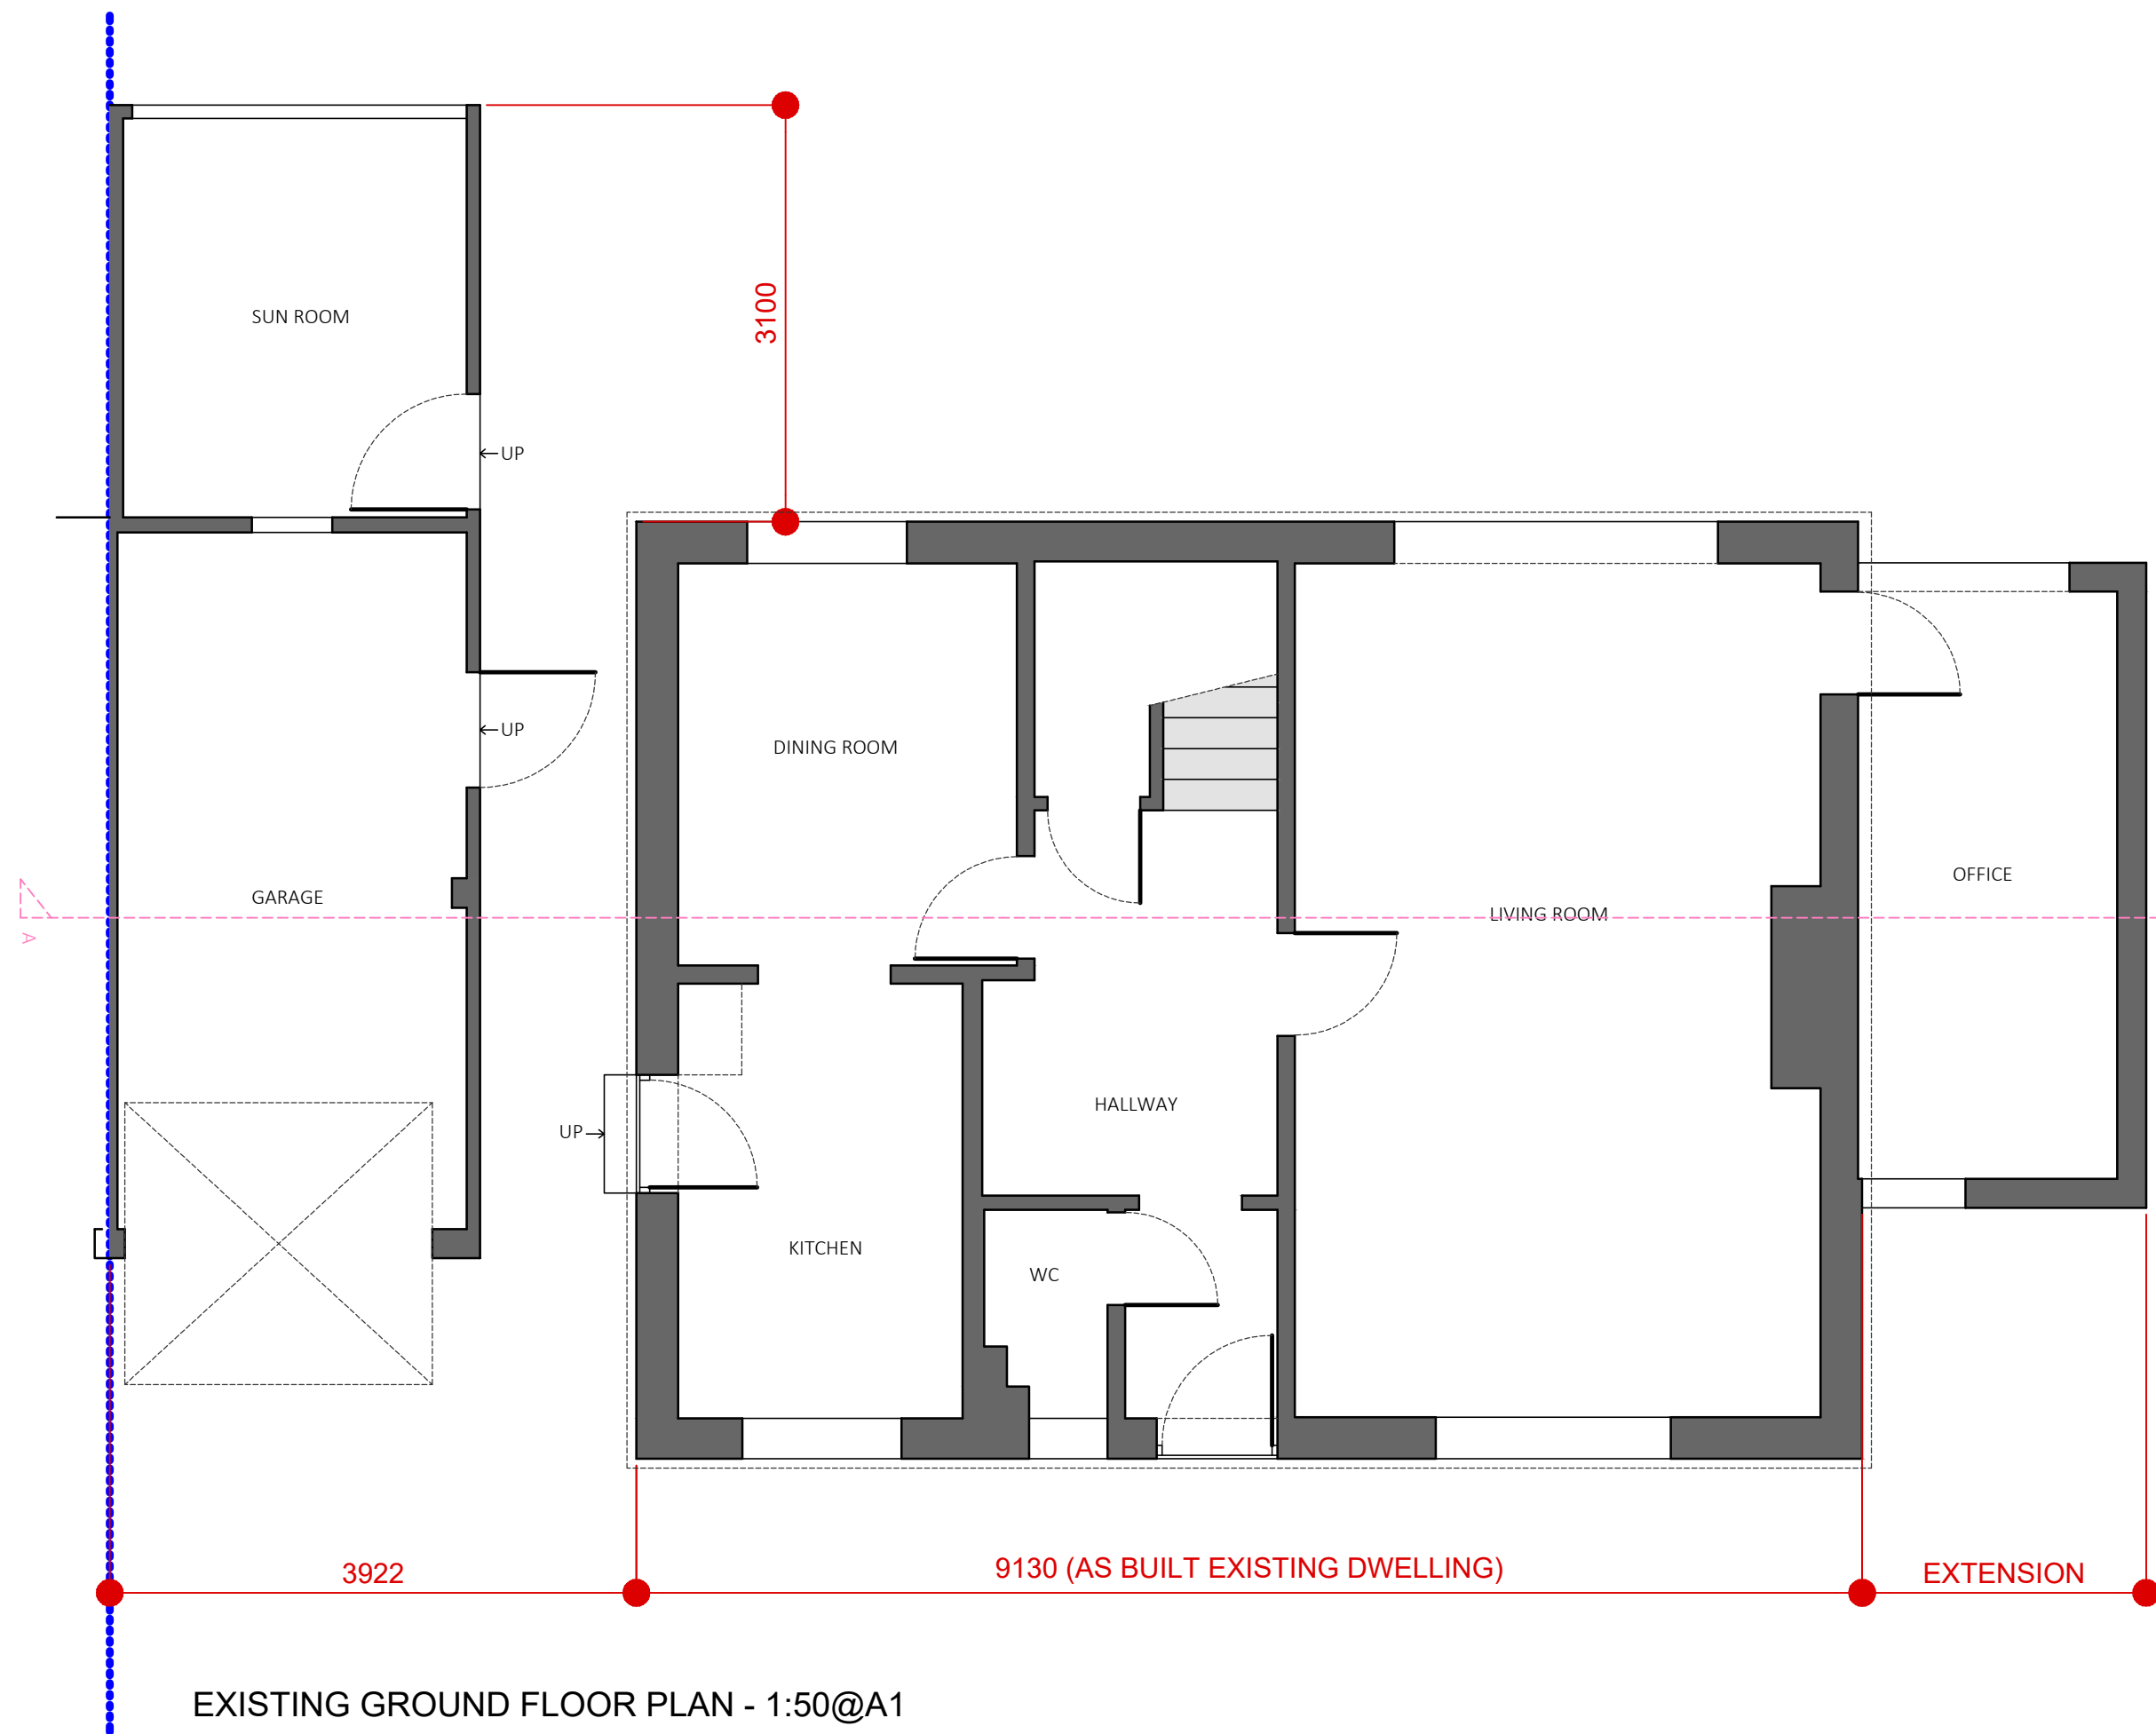

CONTACT INFO

E: Scott@EllisdonArchitecturalAssociates.co.uk
W: WWW.EllisdonArchitecturalAssociates.co.uk
M: 07828 189525

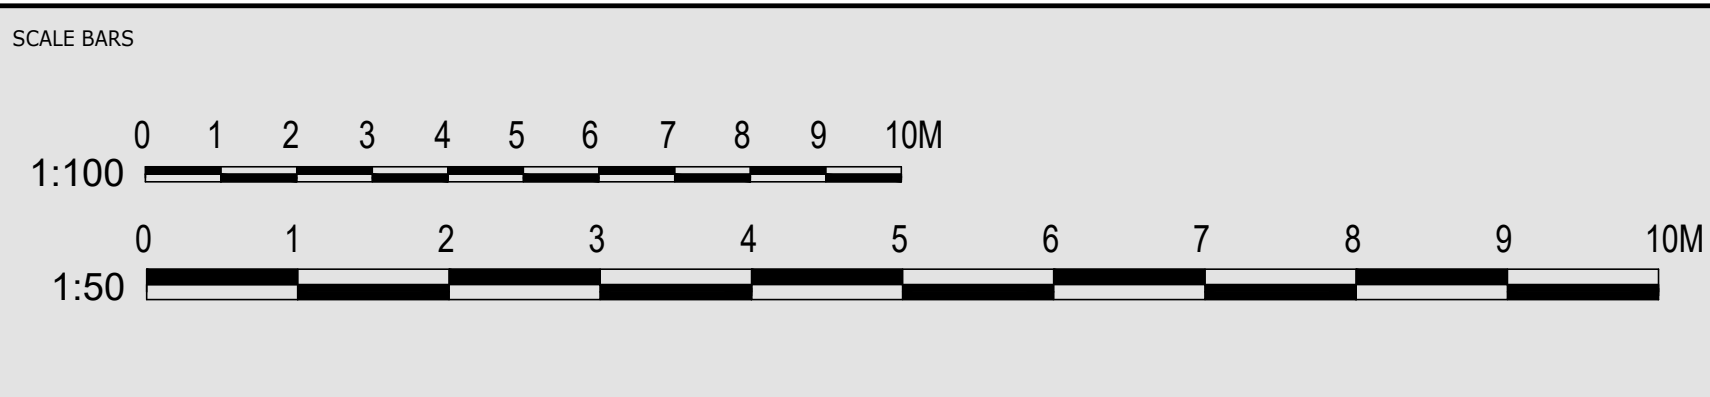

REVISION	DESCRIPTION	STATUS:
0	FIRST ISSUE	PLANNING

CLIENT:	MR AND MRS WEATHERSEEDS	SITE ADDRESS:
JOB REF:	706	
DRG. NO:	01	
DRG. TITLE:	EXISTING PLANS	
DATE:	MAY 2026	3 WILMINGTON CLOSE HAS SOCKS BN6 8QB
SCALE:	1:50@A1	