




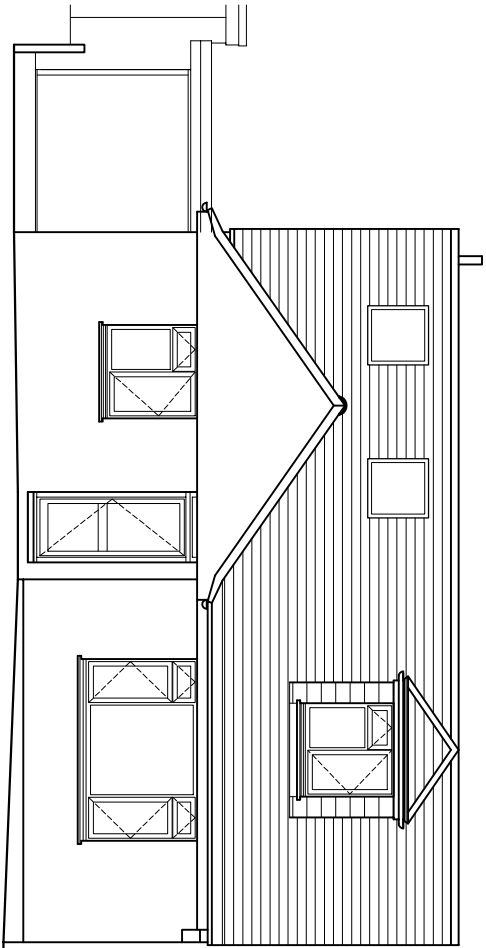


FRONT (SOUTH) ELEVATION

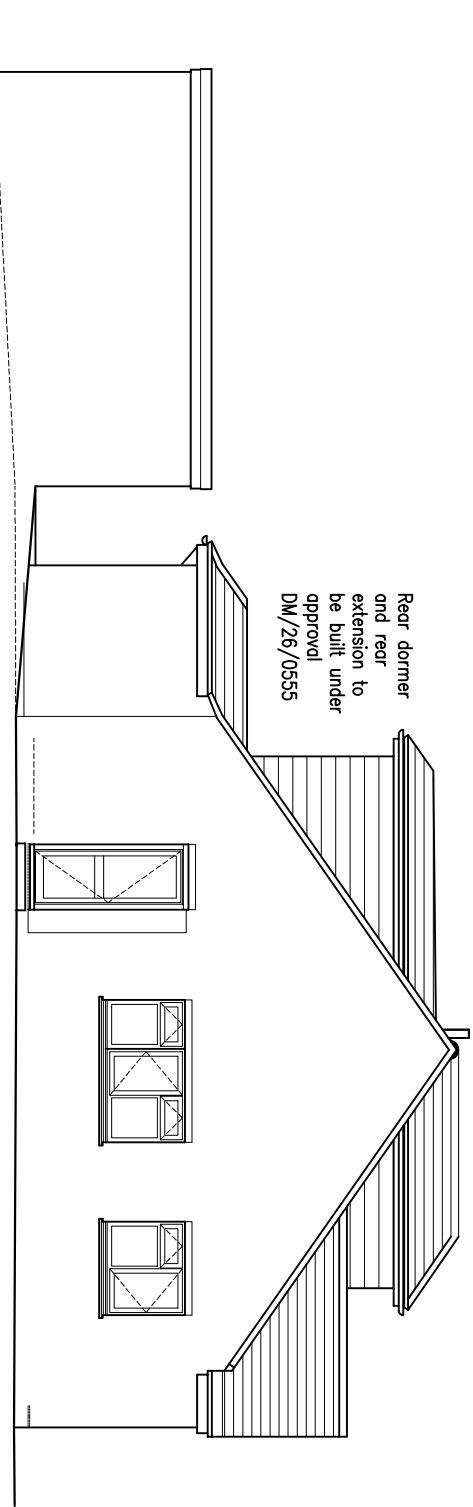

SIDE (WEST) ELEVATION

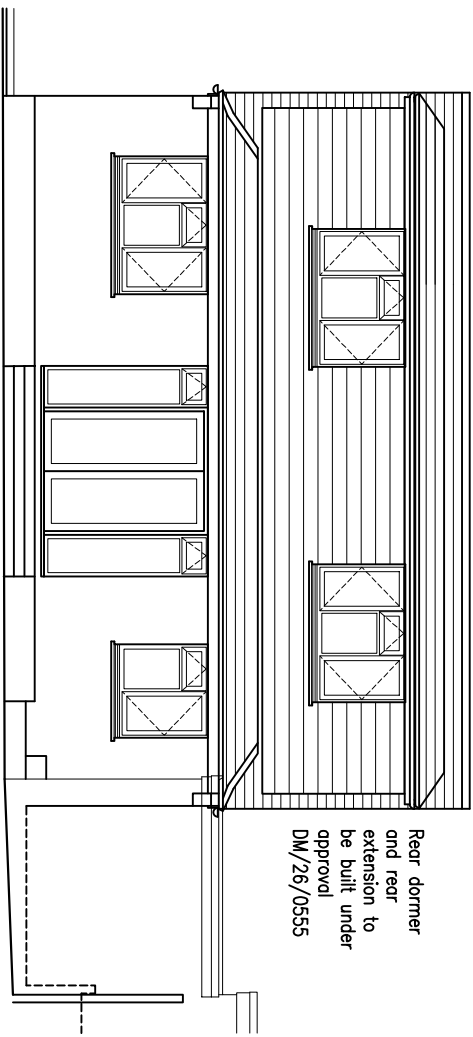

REAR (NORTH) ELEVATION

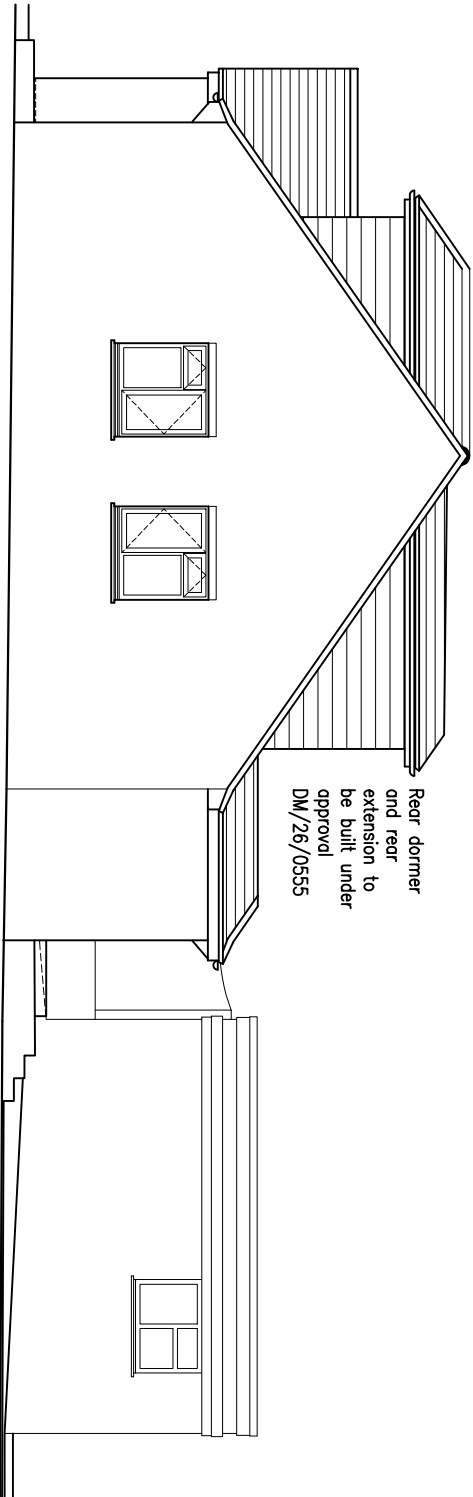

SIDE (EAST) ELEVATION

Front dormer added April '26	
rev.	date

These drawings should be approved by Local Authority Building Control or other appropriate checking Authority prior to commencement of the work.
No dimensions to be scaled from this drawing.
All dimensions to be checked on site.
This drawing is copyright.

client
Hilary Blanford

project
4 St. Georges Place
Hurslipoint

drawing
Proposed Elevations

scale	1:100@A3	date	19.12.2025
dram	CH		

9 Kellon Road
Horseshoe, East Sussex
BN15 9TC
tel: 01273 298217
fax: 01273 298217
e-mail: info@clairehaighassociates.com

 Claire Haigh
Associates Ltd

CH1311	/006	rev.	A
--------	------	------	---

10 metres @ 1:100 on A3

1 metre @ 1:100 on A3