


SECTION A : A

SECTION B : B

SECTION C : C

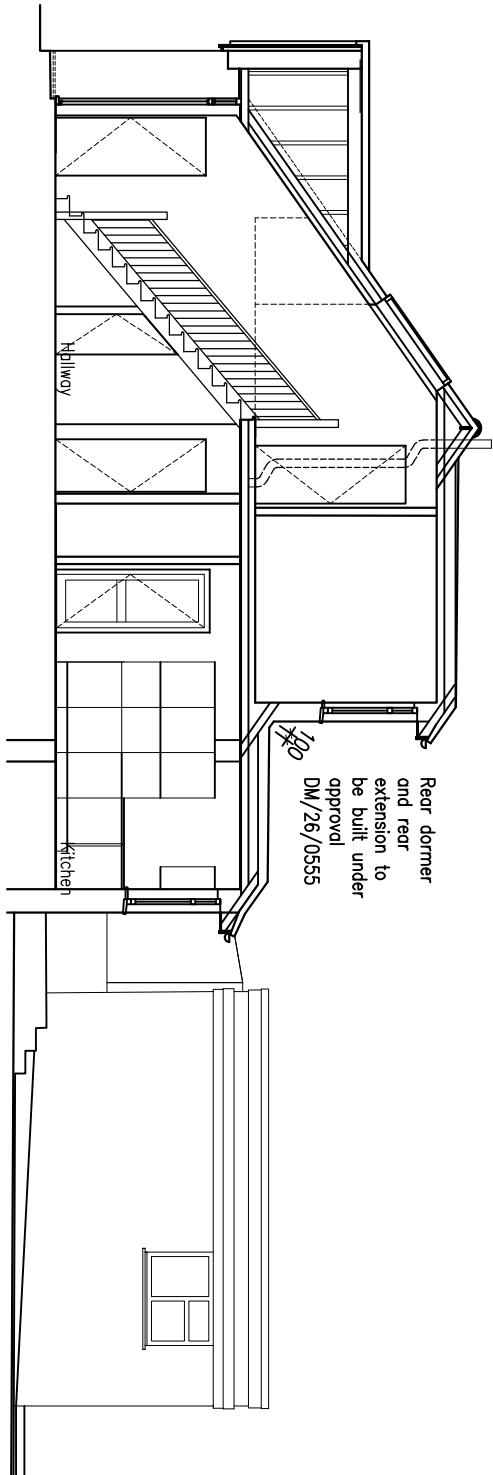

Front dormer added April '26

rev.	date

These drawings should be approved by Local Authority Building Control or other appropriate checking Authority prior to commencement of the work.

No dimensions to be scaled from this drawing.
All dimensions to be checked on site.
This drawing is copyright.

Client

Hilary Blanford

Project

4 St. Georges Place
Hurstpierpoint

Drawing

Proposed Sections

scale	1:100@A3	date	19.12.2025
dwn	CH		

9 Kemton Road
Hove, East Sussex
BN3 9TC
tel: 01273 298217
fax: 01273 298217
e-mail: info@clairehaighassociates.com



10 metres @ 1:100 on A3
1 metre @ 1:100 on A3

CH1311 /007	rev. A
-------------	--------