




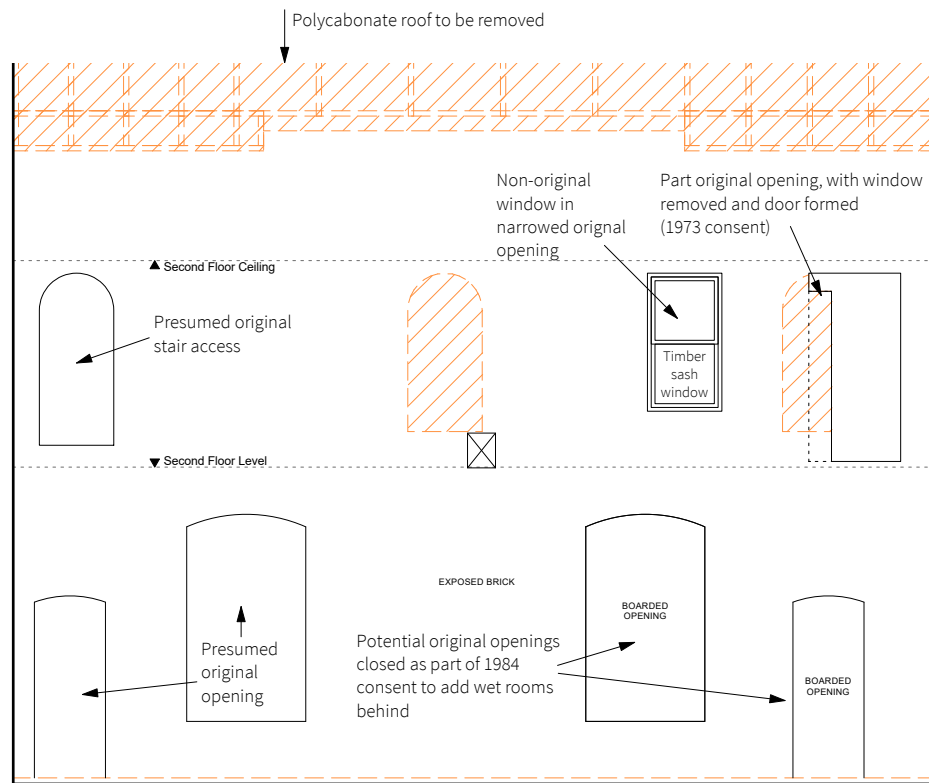


Section AA
1:100 @A3 / 1:50 @A1

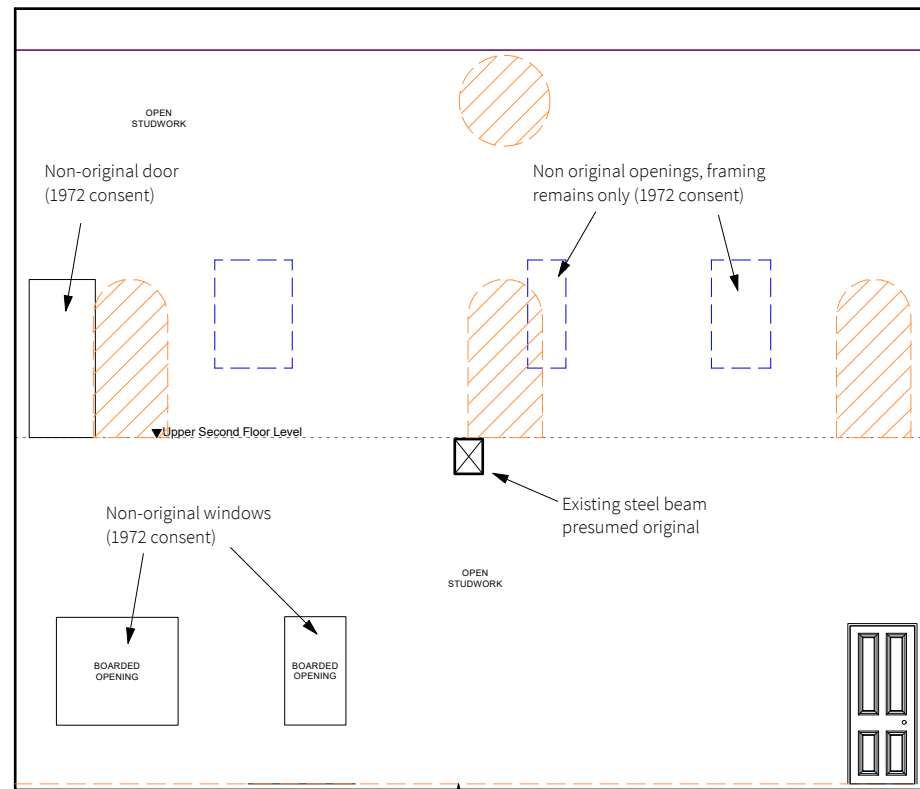


Section BB
1:100 @A3 / 1:50 @A1

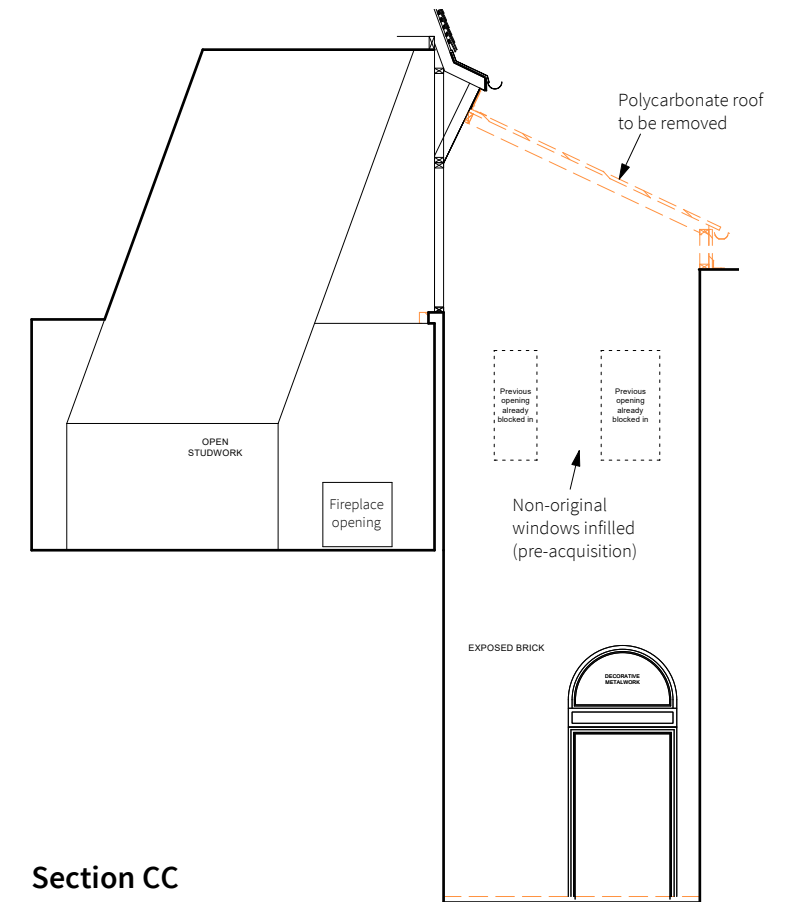


Section CC
1:100 @A3 / 1:50 @A1

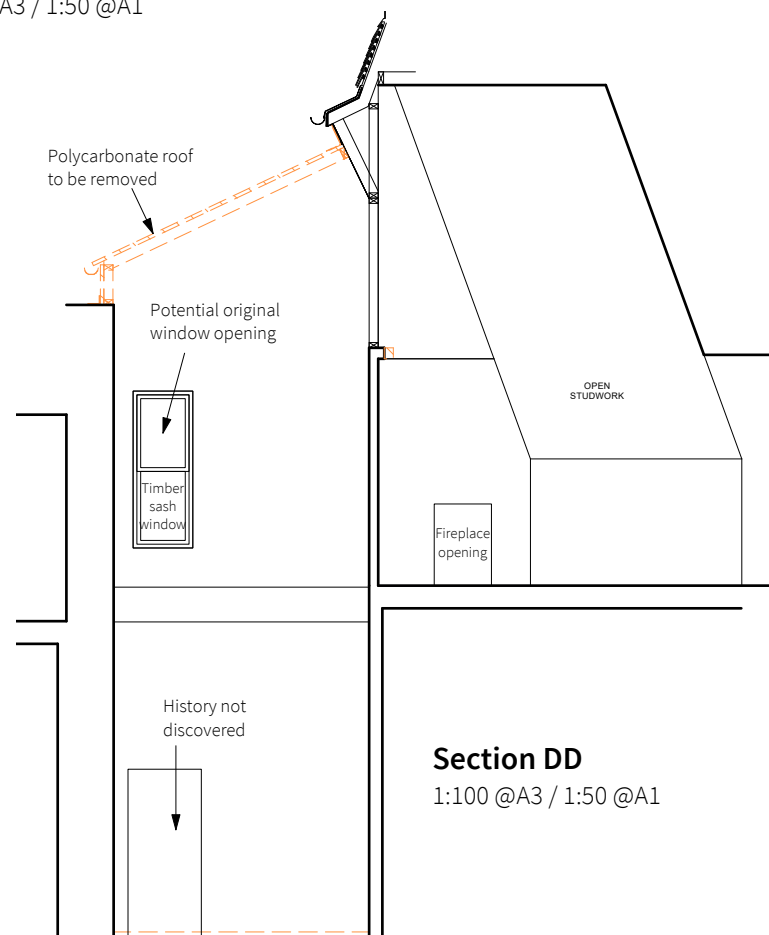

Section DD
1:100 @A3 / 1:50 @A1

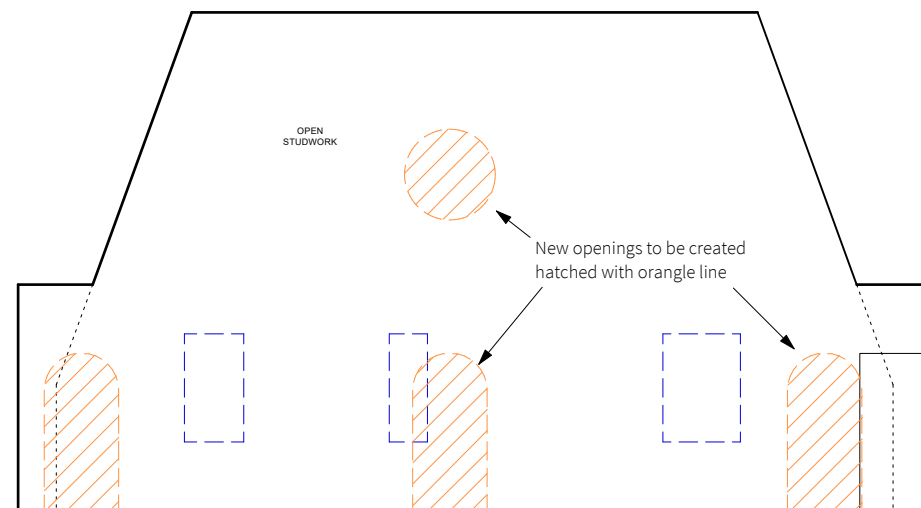

Section EE
1:100 @A3 / 1:50 @A1

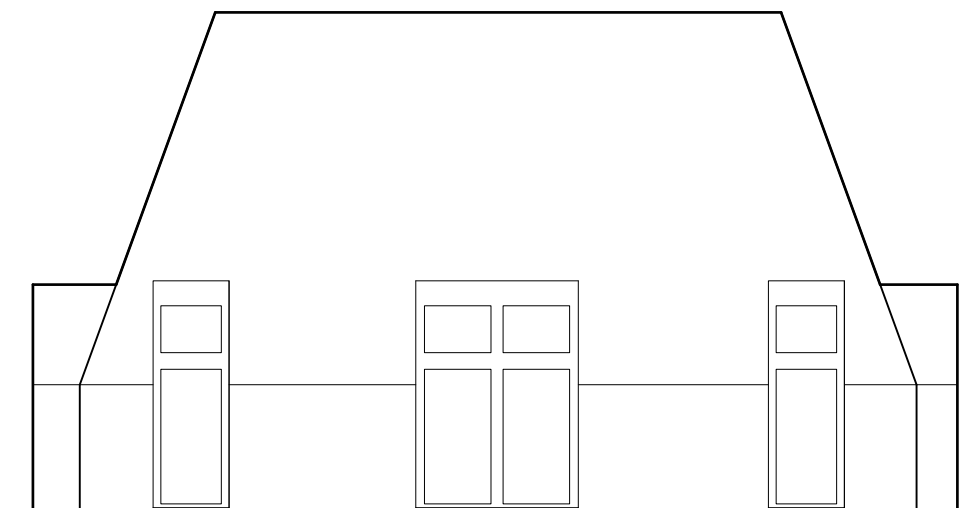

Section FF
1:100 @A3 / 1:50 @A1

23 Vine Street, Brighton BN1 4AG
e: studio@sticklandwright.co.uk
t: 01273 964051
Company registered in England No. 11222477

Disclaimer:

This drawing is the copyright of Stickland Wright Ltd. and may not be reproduced or used except by written permission. Figured dimensions to have precedence over scaling. Check all site dimensions prior to fabrication. Refer any discrepancies found to Stickland Wright.

Revisions:


A	17/12/2025	
B	16/03/2026	Additional annotation notes added, and scope of demolition altered

Checked

ns
ns

Key

	Proposed areas of demolition
	Framed openings, site of non original windows

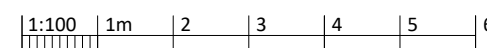

Dwg No. 25053-P-101 B

Drawing Title Existing Sectional Elevations
Address Wykehurst House
Client M Blencowe
Scale 1:100 @A3 / 1:50 @A1
Stage Planning
Drawn by vw
Checked by ns



architecture + interiors
www.sticklandwright.co.uk