



General Notes

- 1. This drawing is to be read in conjunction with all other Engineering Drawings and all other relevant drawings and Specifications.
- 2. All dimensions are in 'mm' unless specified otherwise.
- 3. Ensure drawing has been printed to the correct size when scaling (A3).

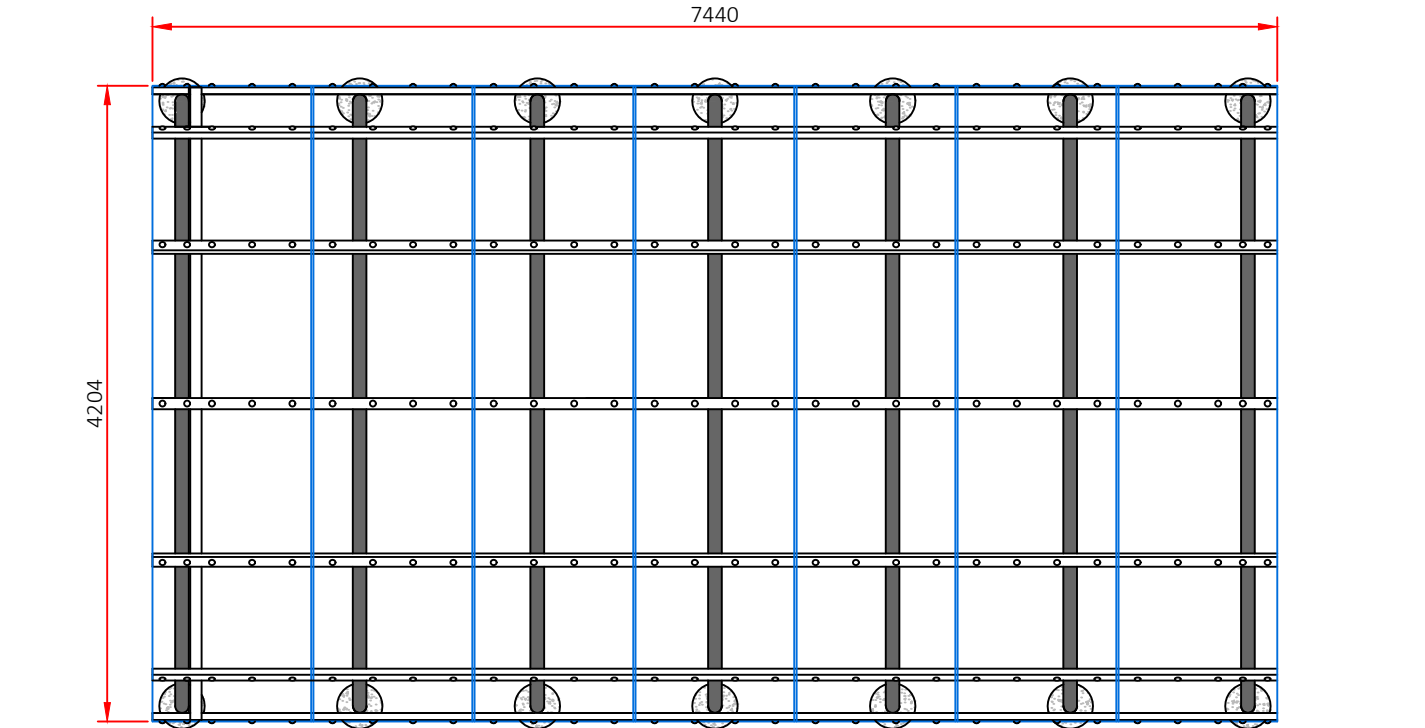


4x7m Polycrub Plan

Scale 1:50

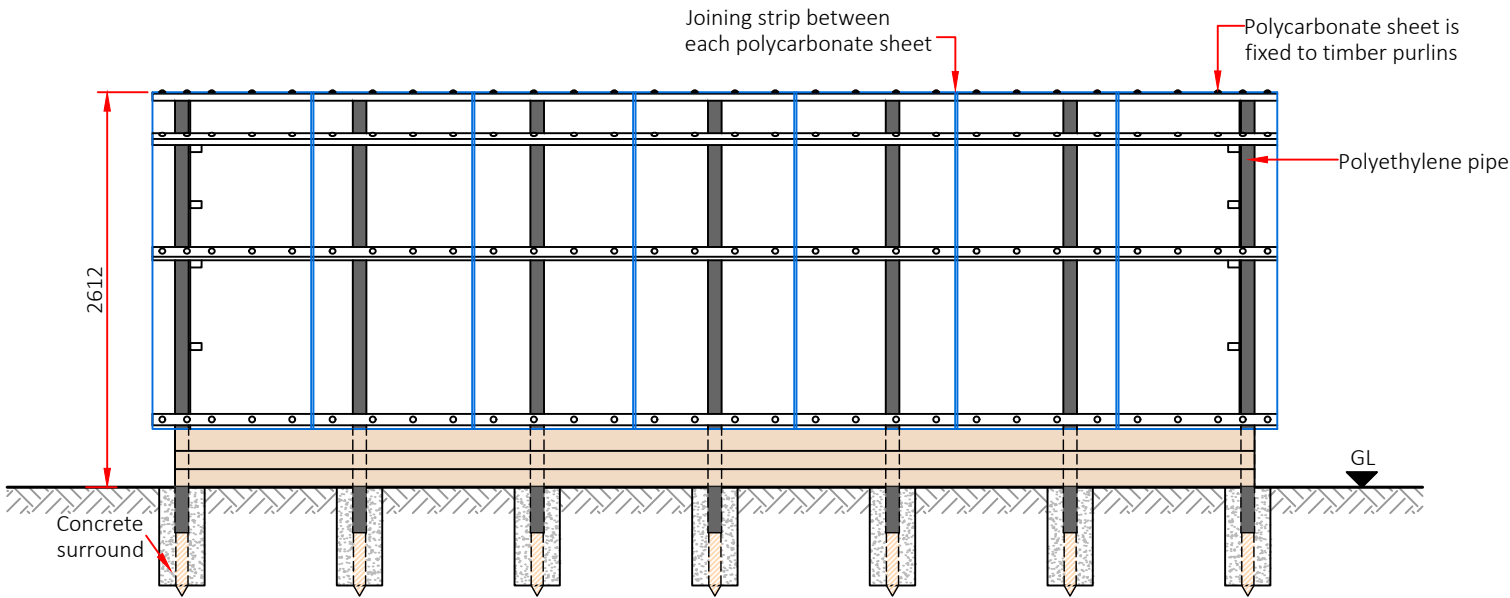

4x7m Polycrub Side Elevation

Scale 1:50

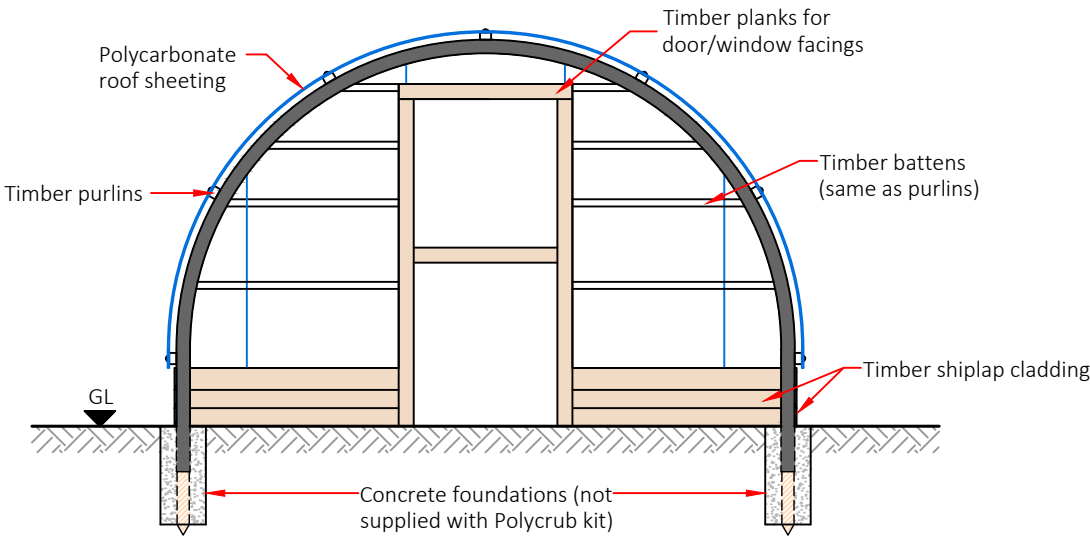

4x7m Polycrub End Elevation

Scale 1:50

© Nortenergy Ltd
No part of this drawing may be reproduced or transmitted in any form without the written permission of Nortenergy Ltd. This drawing should not be relied upon or used in any circumstances other than those for which it was originally prepared and for which Nortenergy Ltd was commissioned. Furthermore, Nortenergy Ltd accepts no responsibility for this drawing to any other party other than the party for whom it was commissioned.

-	03/12/18	SAT	EJA	EJA	Planning first issue
Rev	Date	Drawn By	Check By	Appr'd By	Description

Notes:



Polycrub®

Nortenergy Ltd. Polycrub HQ, Ollaberry, Shetland, ZE2 9RU

T: 01806 335577 E: info@polycrub.co.uk

Project
Nortenergy
Polycrub
Drawing Title
4m wide x 7m long
Polycrub Specifications

Drawn By
SAT
Check By
EJA
Scale @ A3
1:50
Date
Dec 2018
Project Number
CS1762

Drawing Status
PLANNING

Drawing Number
CS1762-08P

Revision
-