



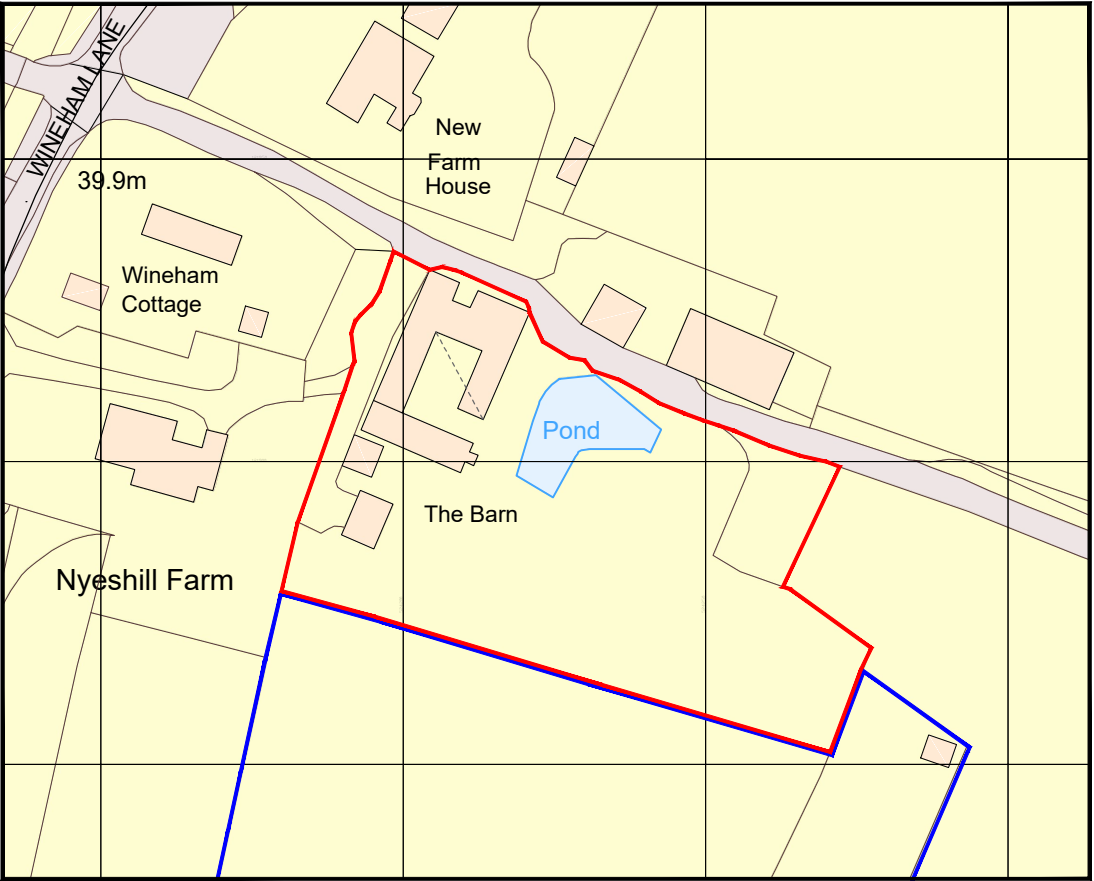

location plan

Scale 1:1250 @ A3

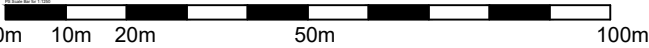

red line indicates extent of application site



Date	Description	Rev	By		
Revision Description					
		MH Planning Associates			
63 West Princes Street Helensburgh G84 8BN 01436 674 777 07816 907 203 www.mhplanning.co.uk					
THIS DRAWING IS COPYRIGHT DO NOT SCALE FROM DRAWING					
Client: Mrs K Henderson Project: Proposed Siting of Caravan, at The Barn, Nyes Hill Farm, Wineham Lane, Bolney					
Drawing Title: Location Plan					
Drawing Number: 2024_0064-00					
Revision: - Date: November 2024 Scale: 1:1250 @ A3 Drawn By: KM					
Issue Status: Planning					