

THIS DRAWING IS INDICATIVE ONLY AND MUST NOT BE RELIED UPON FOR CONSTRUCTION - UNLESS THE DRAWING IS NAMED AS 'CONSTRUCTION'.

ALL DIMENSIONS TO BE CHECKED AND VERIFIED WITH ANY DISCREPANCIES REPORTED TO PHILIPS SURVEYORS LLP.

THIS DRAWING REMAINS THE PROPERTY OF PHILIPS SURVEYORS AND MUST NOT BE COPIED OR REPRODUCED WITHOUT PRIOR WRITTEN PERMISSION.

THE CLIENT MUST FAMILIARISE THEMSELVES WITH:
-THEIR DUTIES CONCERNING HEALTH & SAFETY UNDER CDM2015 REGULATIONS AND
-THE APPOINTMENT OF PRINCIPAL DESIGNER AND PRINCIPAL CONTRACTOR.

IF YOU NEED ANY FURTHER INFORMATION OR INDEPENDENT ADVICE ON UNDERTAKING YOUR CDM REGULATIONS DUTIES, PLEASE CONTACT: THE ASSOCIATION FOR PROJECT SAFETY, 5 NEW MART PLACE, EDINBURGH EH141RW TEL: 08456 121 290 EMAIL: INFO@APS.ORG.UK YOU CAN VISIT THE HSE AND APS WEBSITES FOR MUCH MORE INFORMATION AT: WWW.HSE.GOV.UK AND WWW.APS.ORG.UK RESPECTIVELY.

SAFETY HEALTH AND ENVIRONMENTAL INFORMATION
IN ADDITION TO THE HAZARDS AND RISKS NORMALLY ASSOCIATED WITH THE TYPE OF CONSTRUCTION WORK DETAILED ON THIS DRAWING, PLEASE NOTE THE FOLLOWING SIGNIFICANT RISKS AND INFORMATION;

⚠ INDICATES - WARNING
➡ INDICATES - COMPULSORY INSTRUCTION
ℹ INDICATES - FOR INFORMATION
🚫 INDICATES - PROHIBITIVE INSTRUCTION

FOR INFORMATION RELATING TO END USE, MAINTENANCE, DEMOLITION ETC. - PLEASE REFER TO THE HEALTH & SAFETY FILE.

IT SHOULD BE ASSUMED THAT ALL WORKS ARE TO BE CARRIED OUT BY A COMPETENT CONTRACTOR AND, WHERE APPLICABLE, TO AN APPROVED METHOD STATEMENT.

A	Alt. arrangement shown	26/09/22	THR
Rev.	Amendments	Date	Drw.

PS

PHILIPS SURVEYORS

BUILDING SURVEYORS, DESIGNERS & CONSULTANTS

PHILIPS SURVEYORS LLP, THE OLD COACH HOUSE, 78 LOWER STREET, PULBOROUGH, WEST SUSSEX, RH20 2AA
TEL 01798 873222 FAX 01798 873444
EMAIL INFO@PHILIPS-SURVEYORS.CO.UK
WWW.PHILIPSHARTEREDSURVEYORS.CO.UK

CLIENT:

Mr & Mrs Henderson
The Barn, Nyes Hill Farm, Wineham Lane, Wineham, West Sussex, RH17 5SD


PROJECT:

Annexe at
The Barn, Wineham Lane, Wineham, West Sussex, RH17 5SD


DRAWING TITLE:		
Feasibility		
Plan & Elevations		
DRAWN:	JOB NO:	SCALE @ A1:
THR	2421	As Shown
CHECKED:	DRAWING NO:	REV:
PGA	FE02	A
DATE:		
Sept 21		

© PHILIPS SURVEYORS LLP.


PROFILED METAL SHEET
WALL CLADDING WITH
POWDERCOATED FINISH

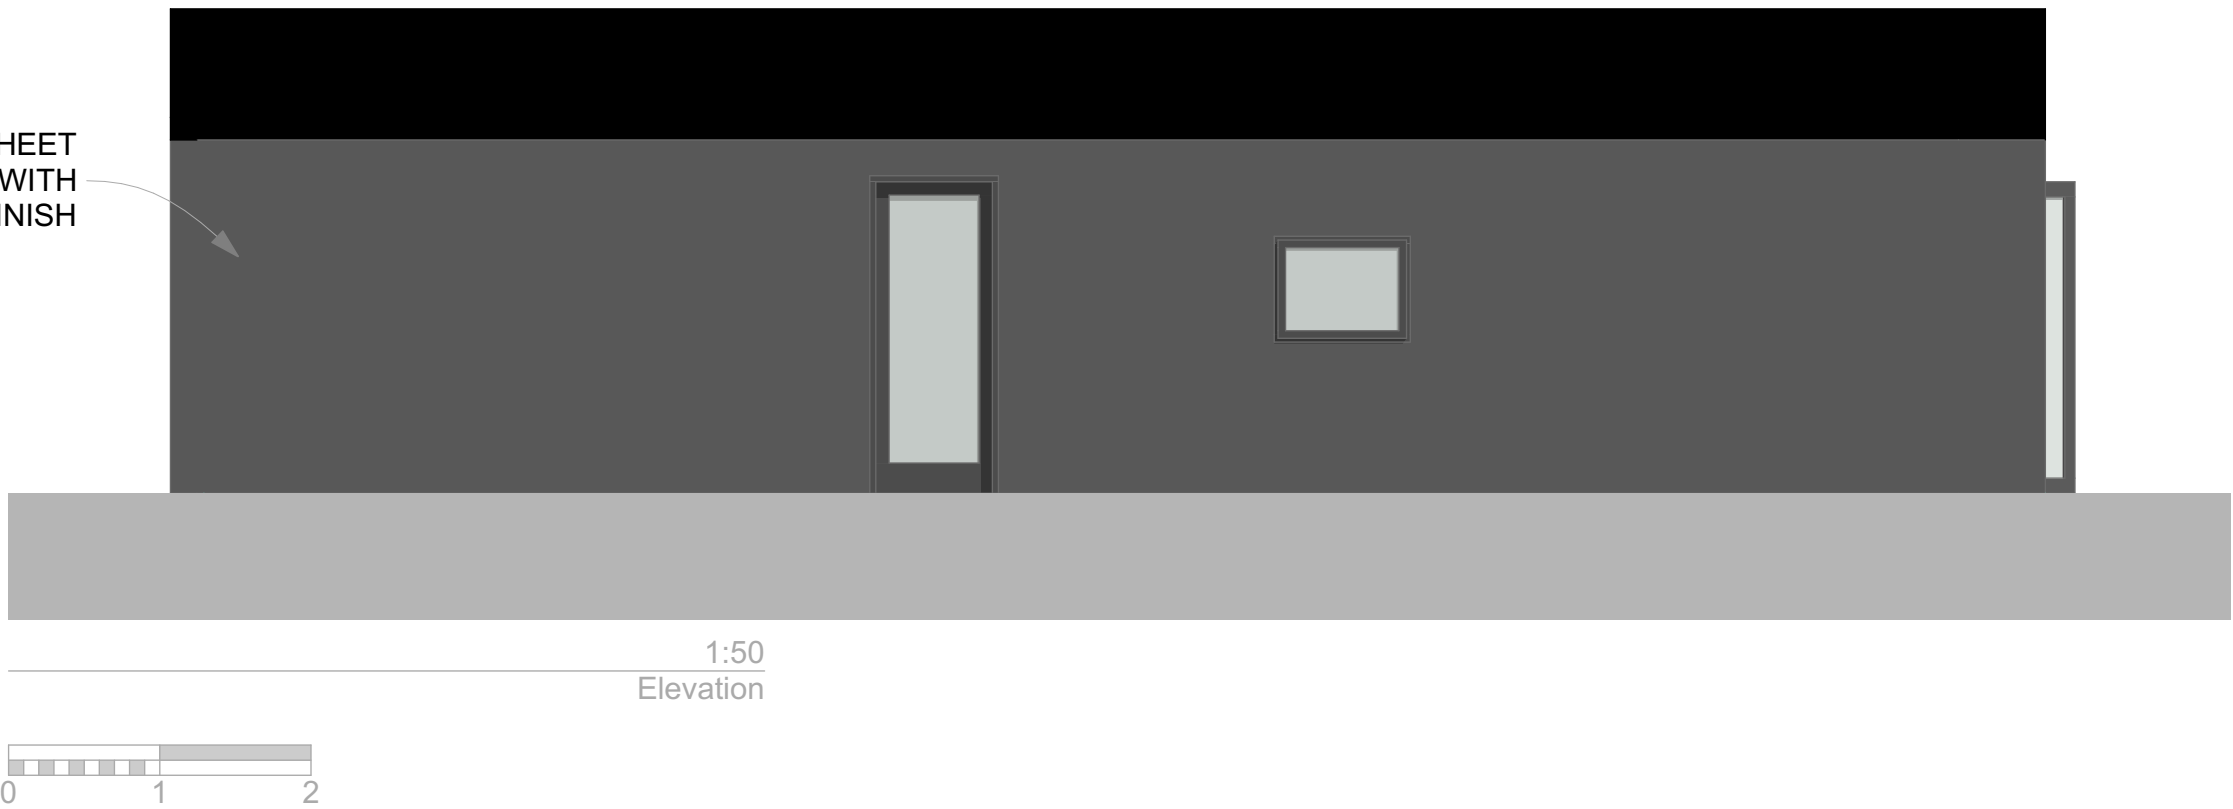


VERTICAL TIMBER CLADDING
TO END ELEVATION

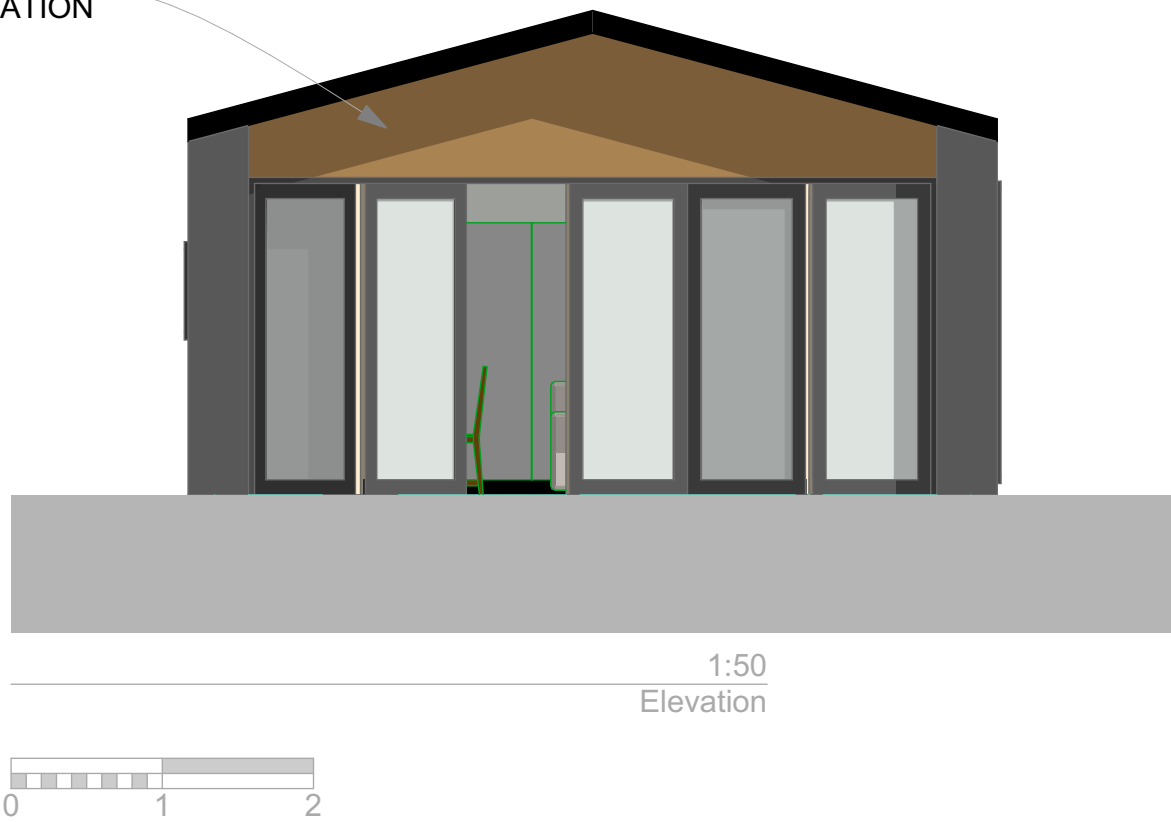


PROFILED METAL SHEET
ROOF WITH POWDERCOATED
FINISH

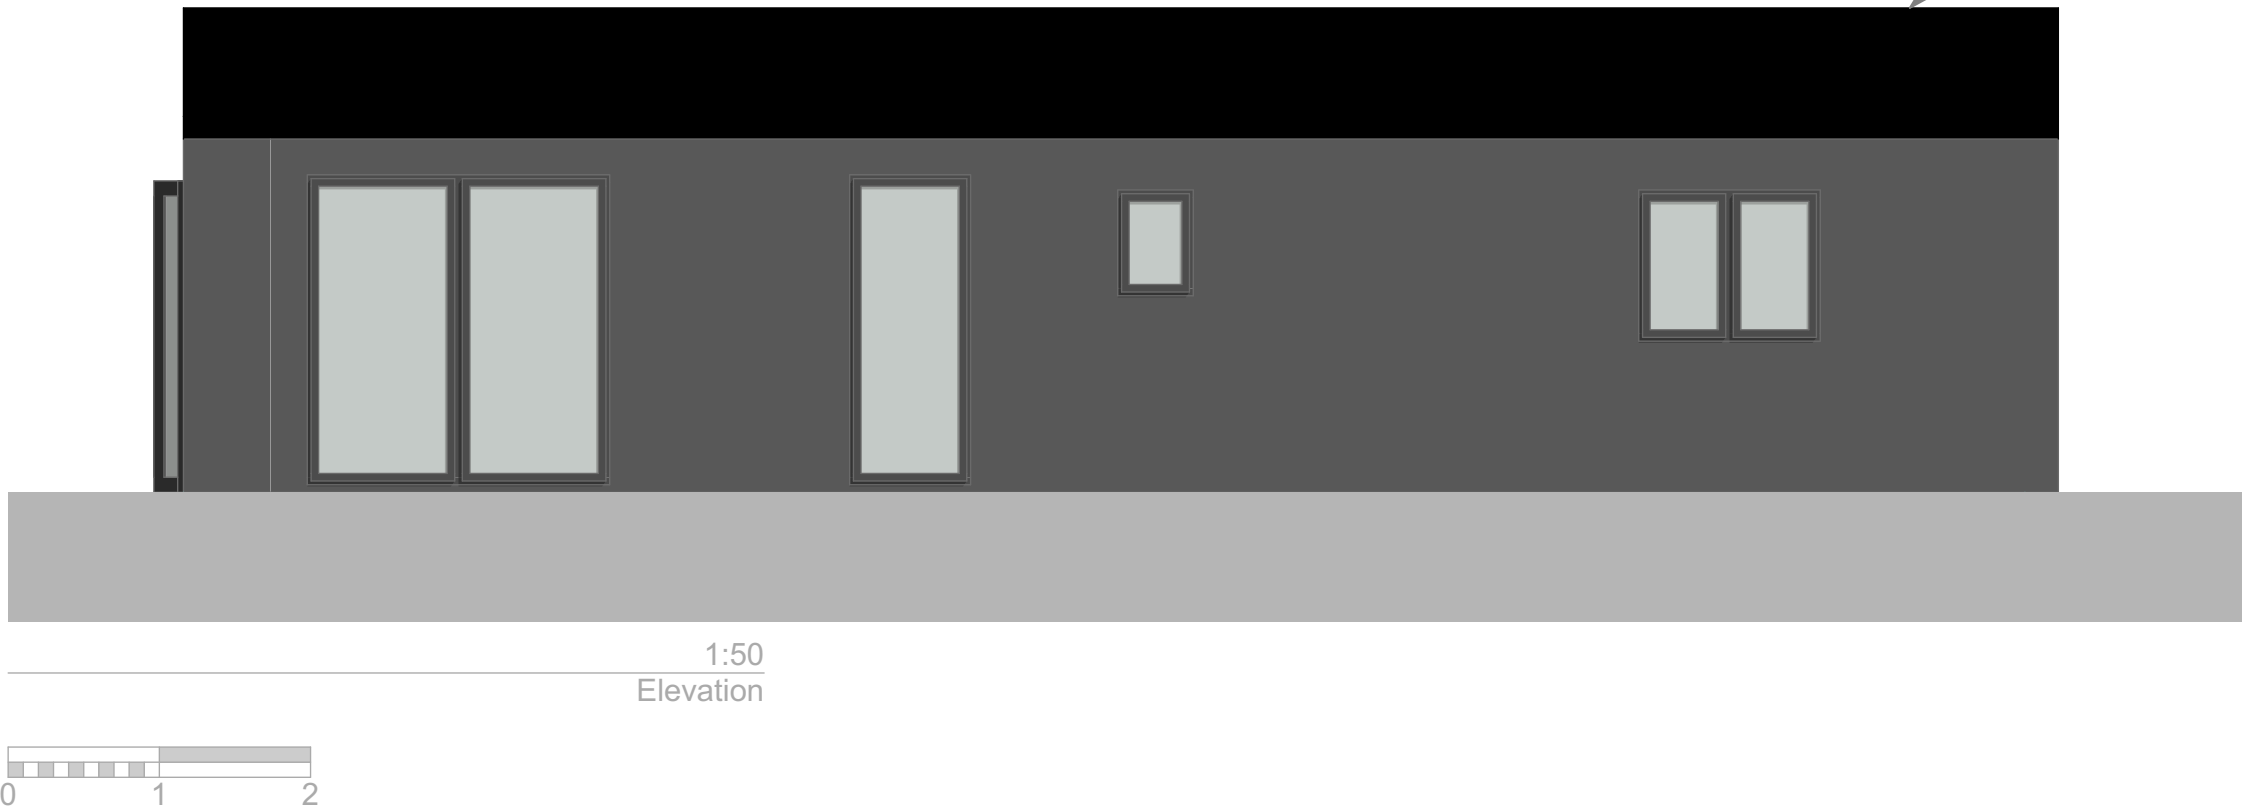

DOUBLE GLAZED WINDOWS /
DOOR WITH FRAMES COLOUR
MATCHED TO EXTERNAL WALL

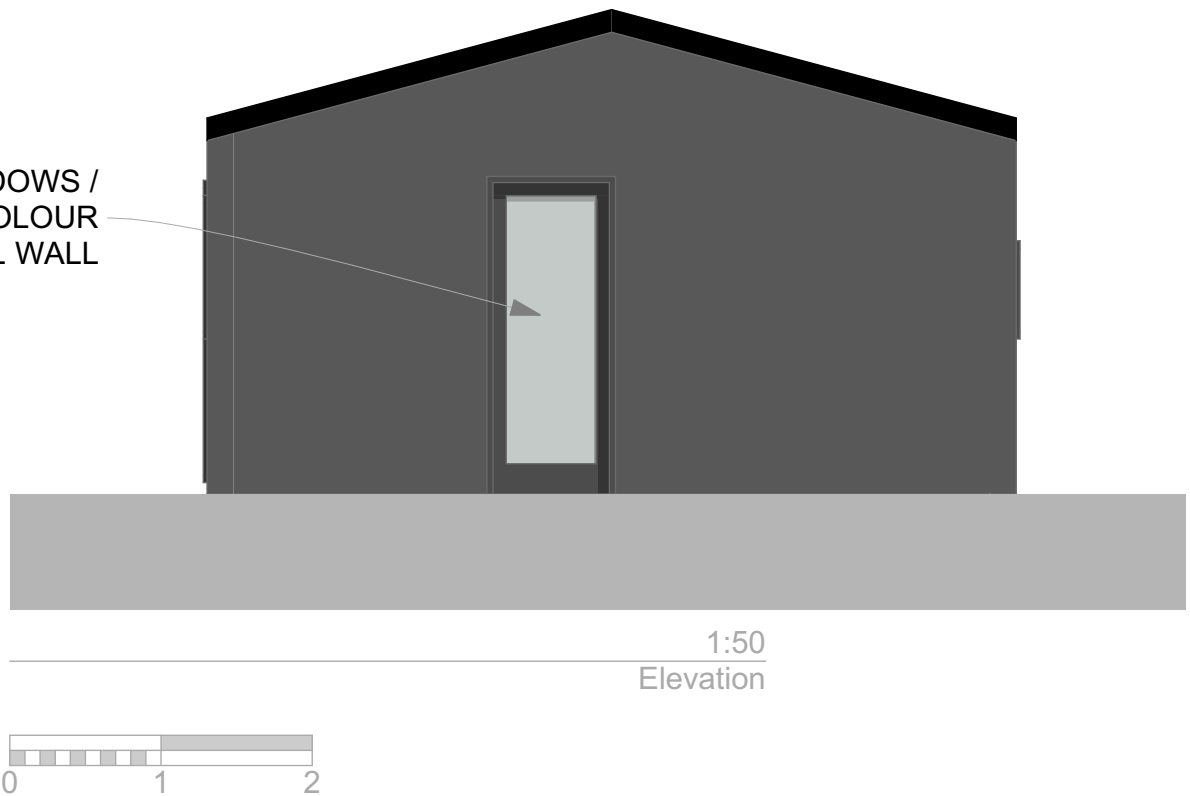

E-08

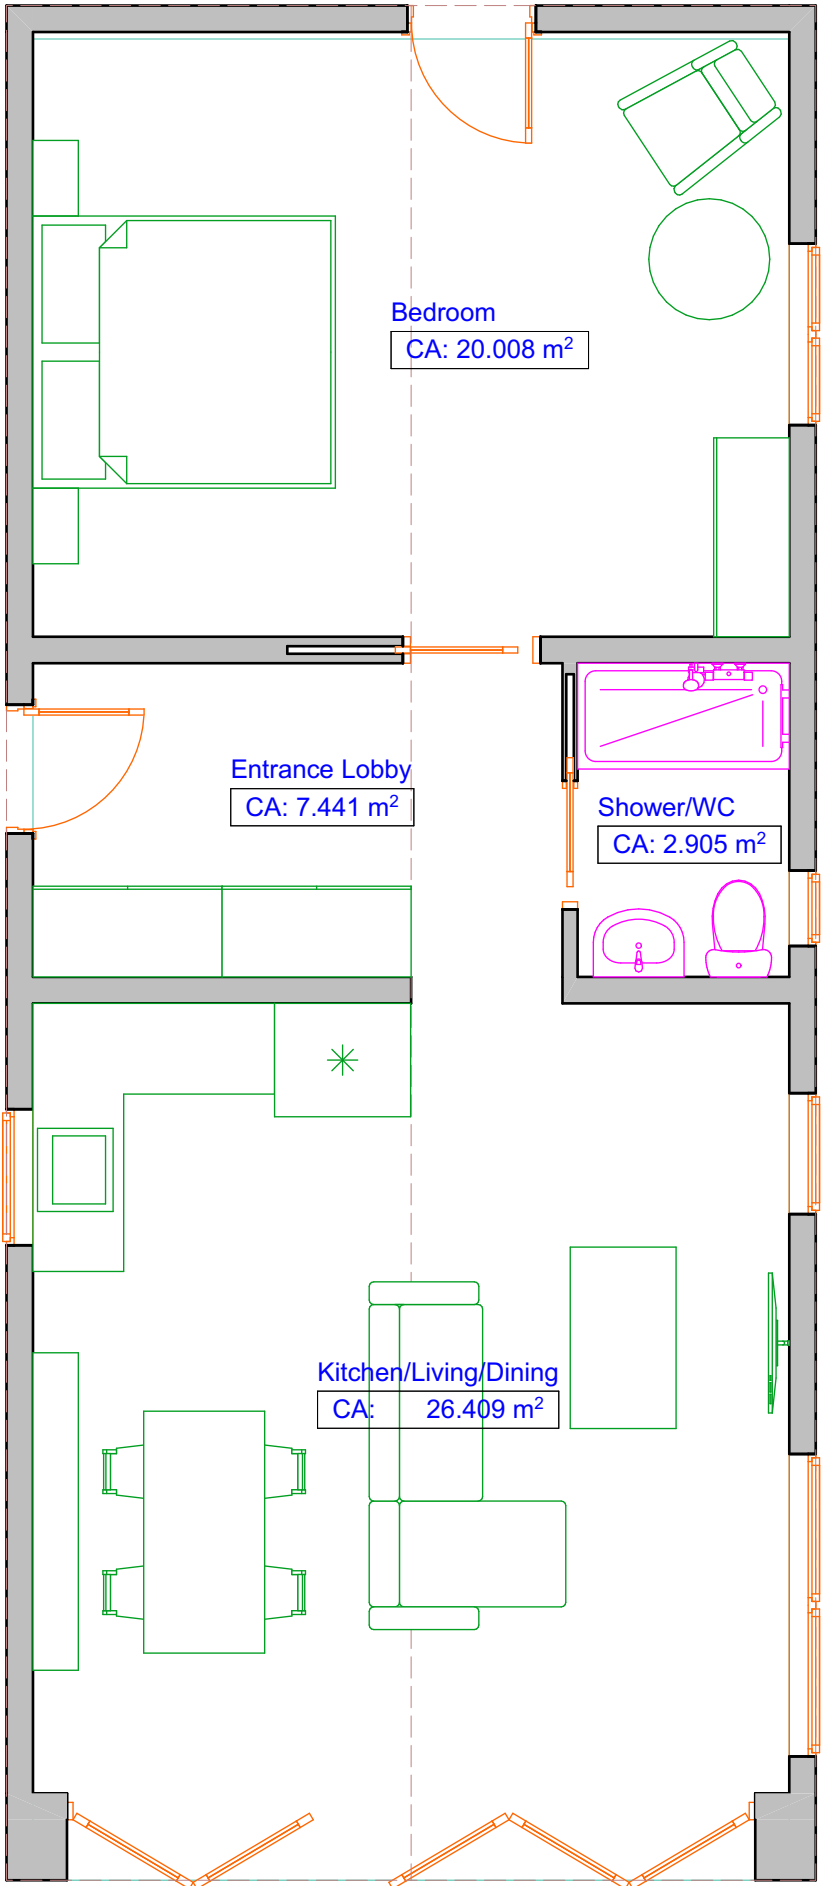

E-07

E-05

E-06

