


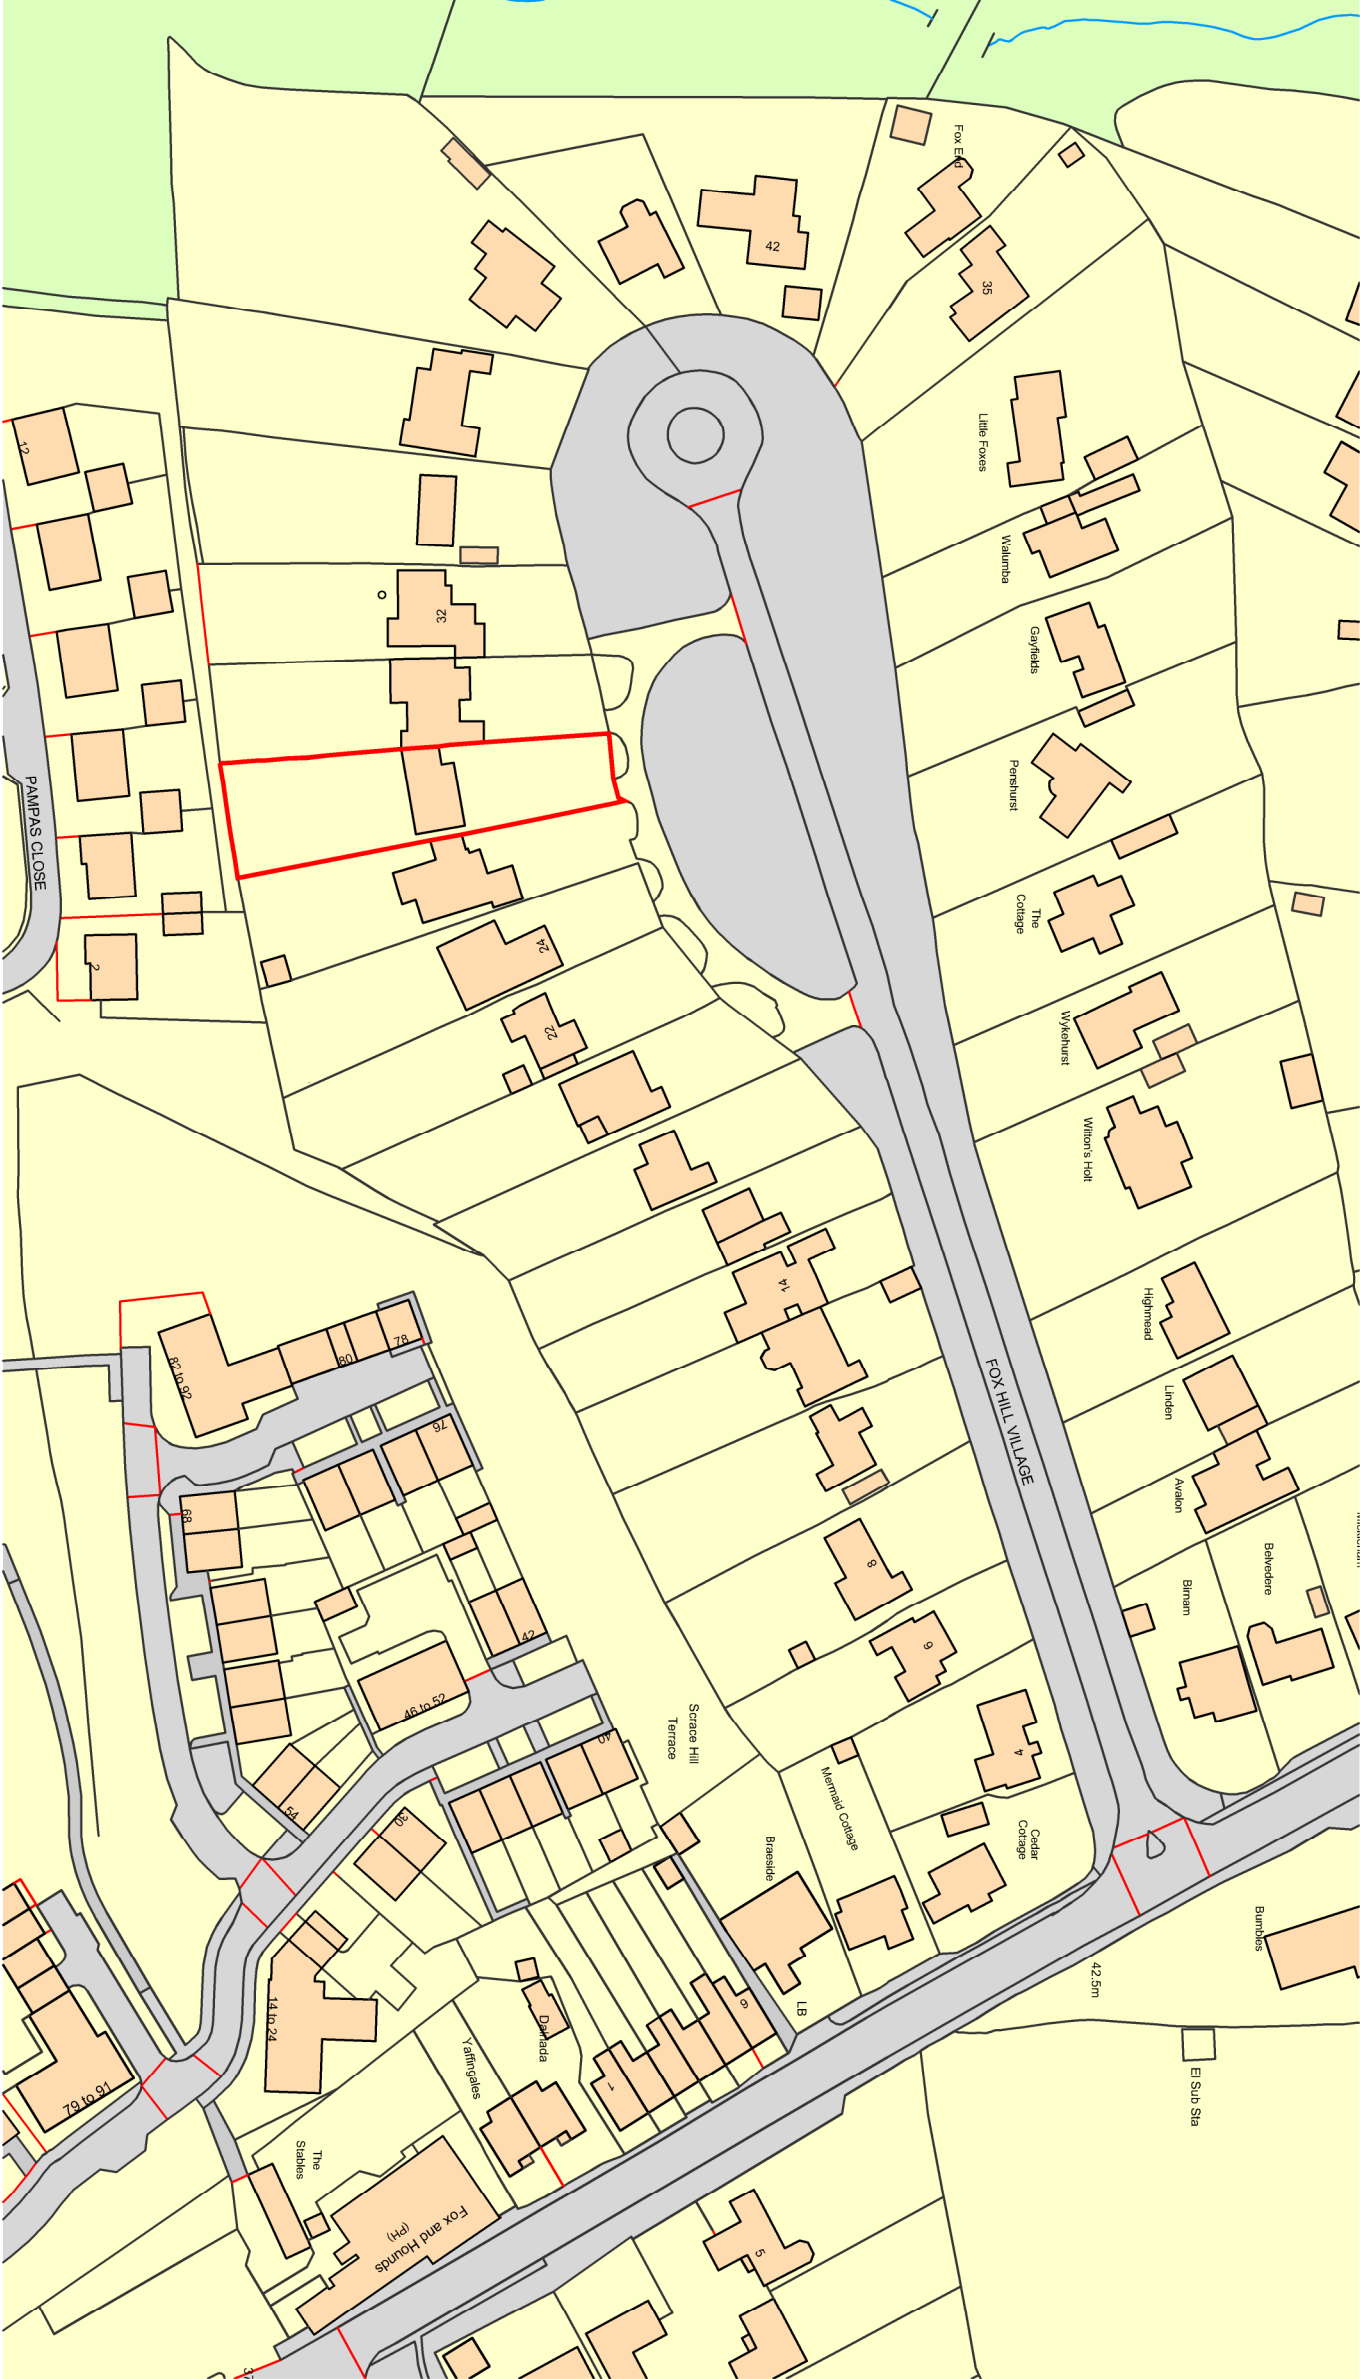

Ordnance Survey, (c) Crown Copyright 2024. All rights reserved. Licence number 100022432

JTA

Jonathan Talley Architects Limited

Client: Mr and Mrs Sherrell
Project: 28 Foxhill Village
Haywards Heath
RH16 4QZ
Drawing: Site Location Plan

PLANNING

Drawing Number	Date
066-001-100 Rev A	October 2024
Scale	Paper Size
1:1250	A3
Drawn JT	Checked JT

E-mail: info@jtalimited.co.uk
Telephone: 07956 870 079
Web: www.jtalimited.co.uk

NORTH POINT

Rev

Date/By

Revision Note

A	26.11.24	Planning Issue
JT		

