




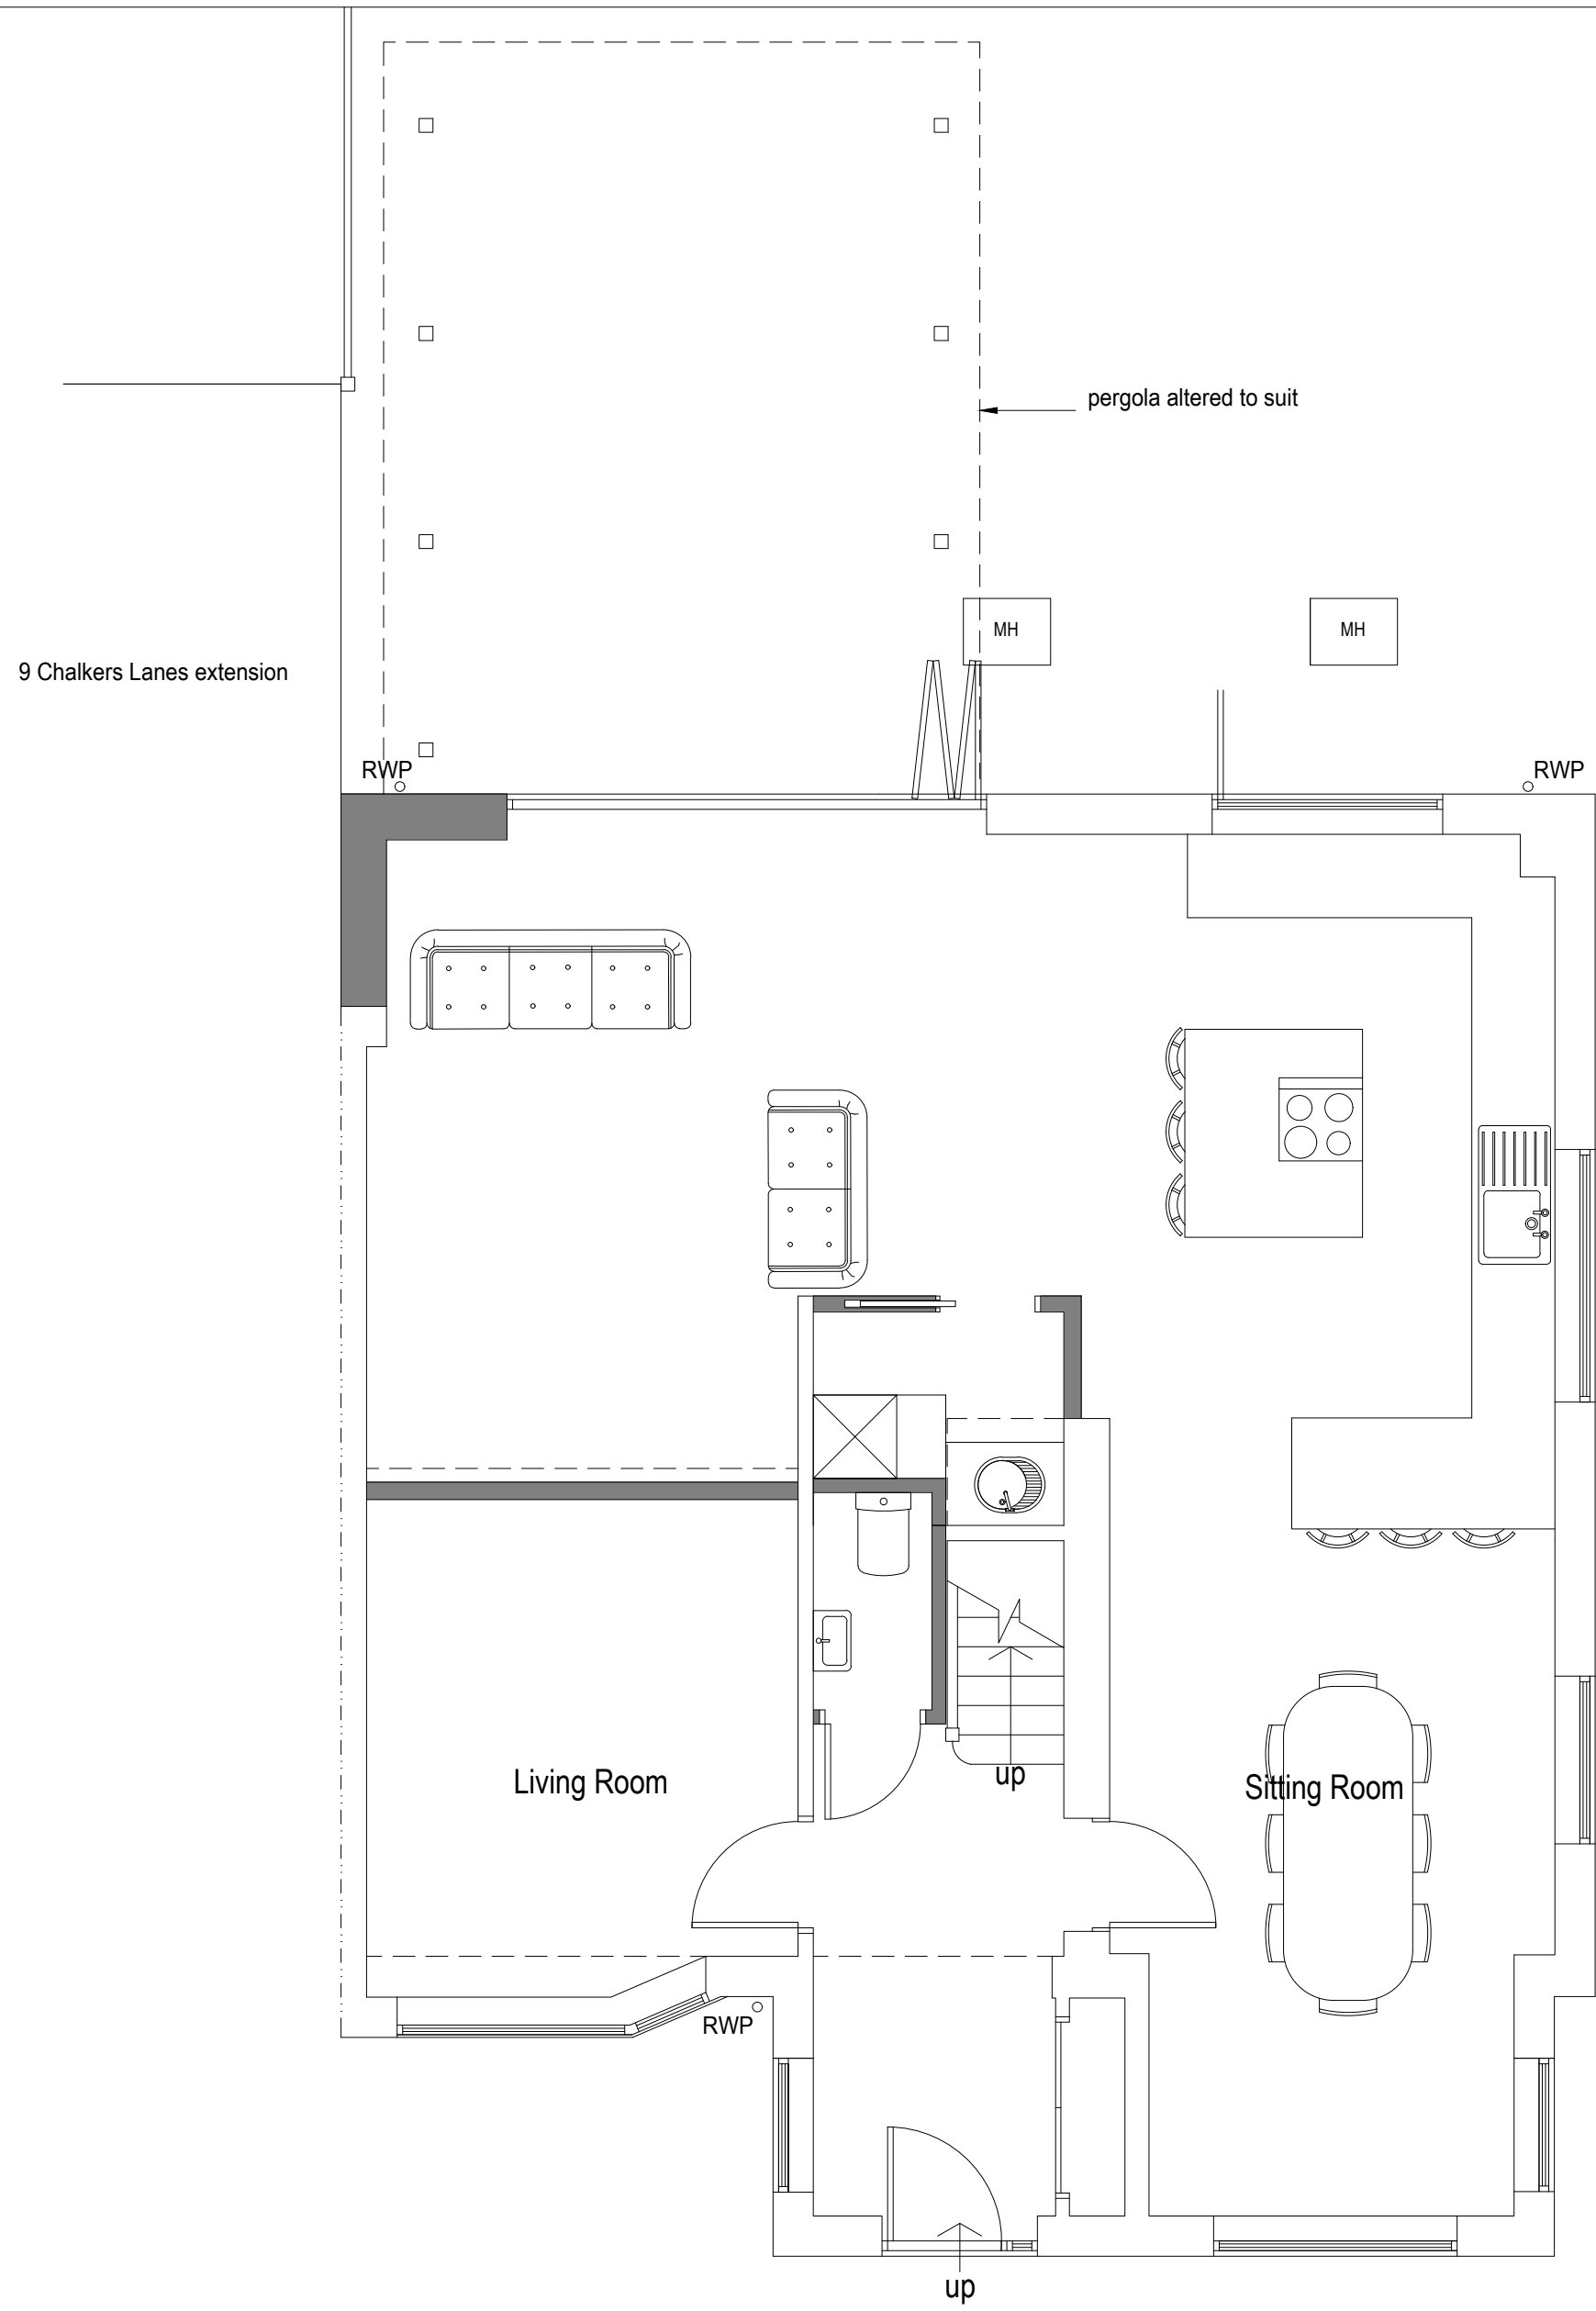

Proposed Ground Floor Plan 1:50

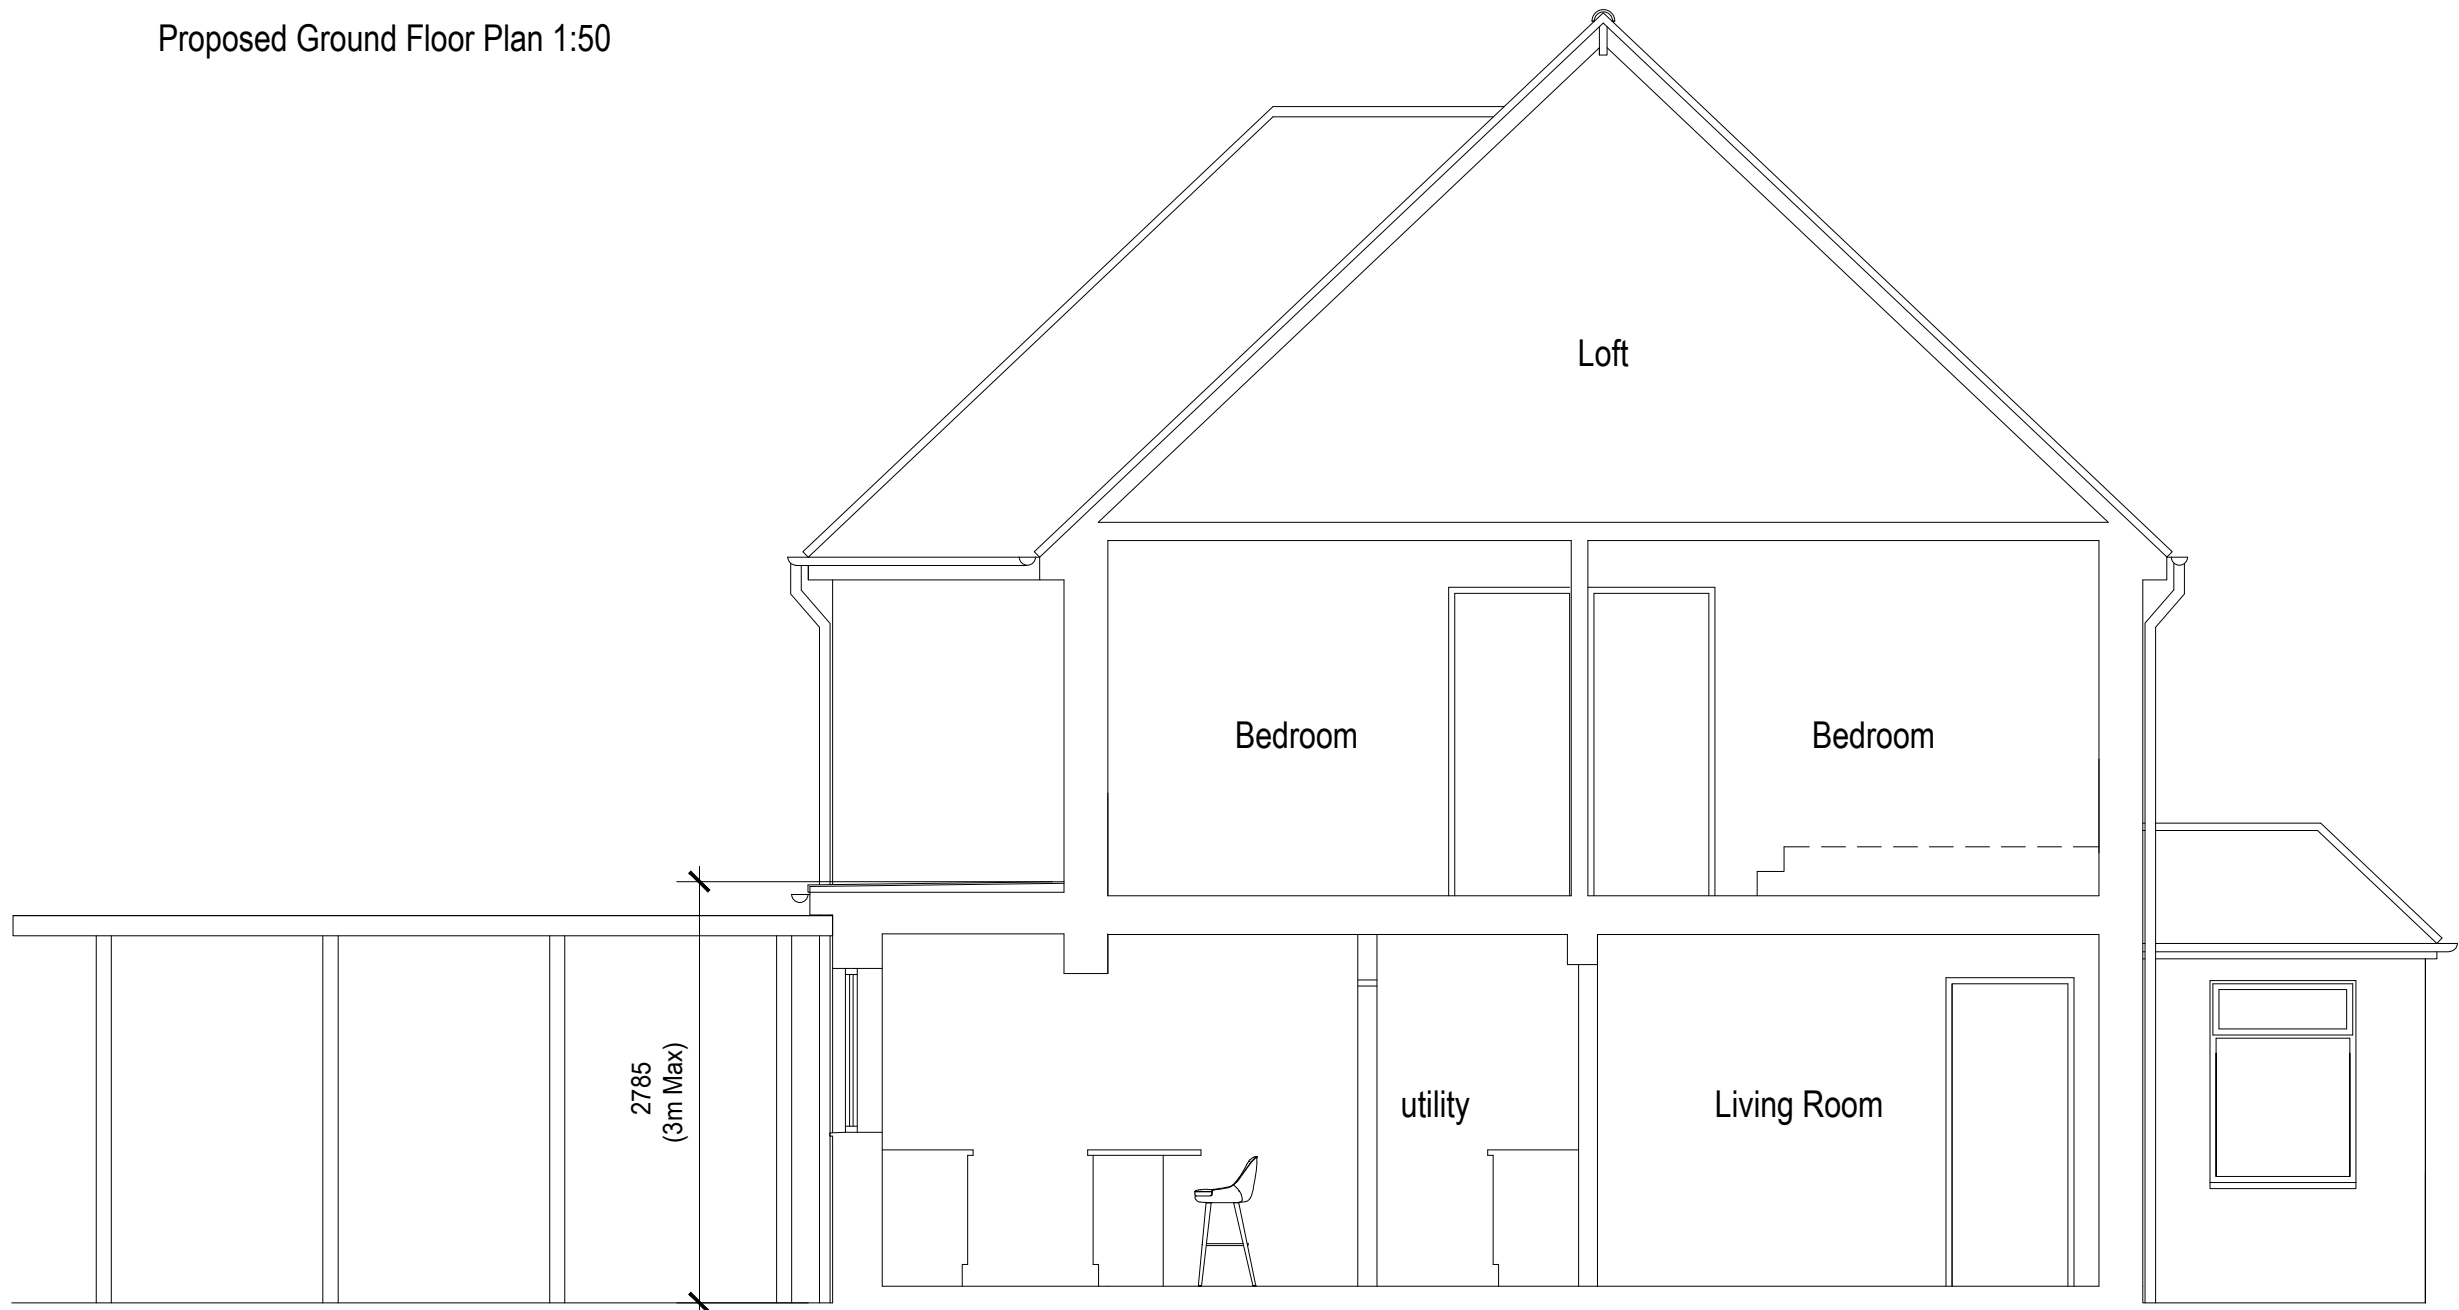

Proposed Section A-A 1:50

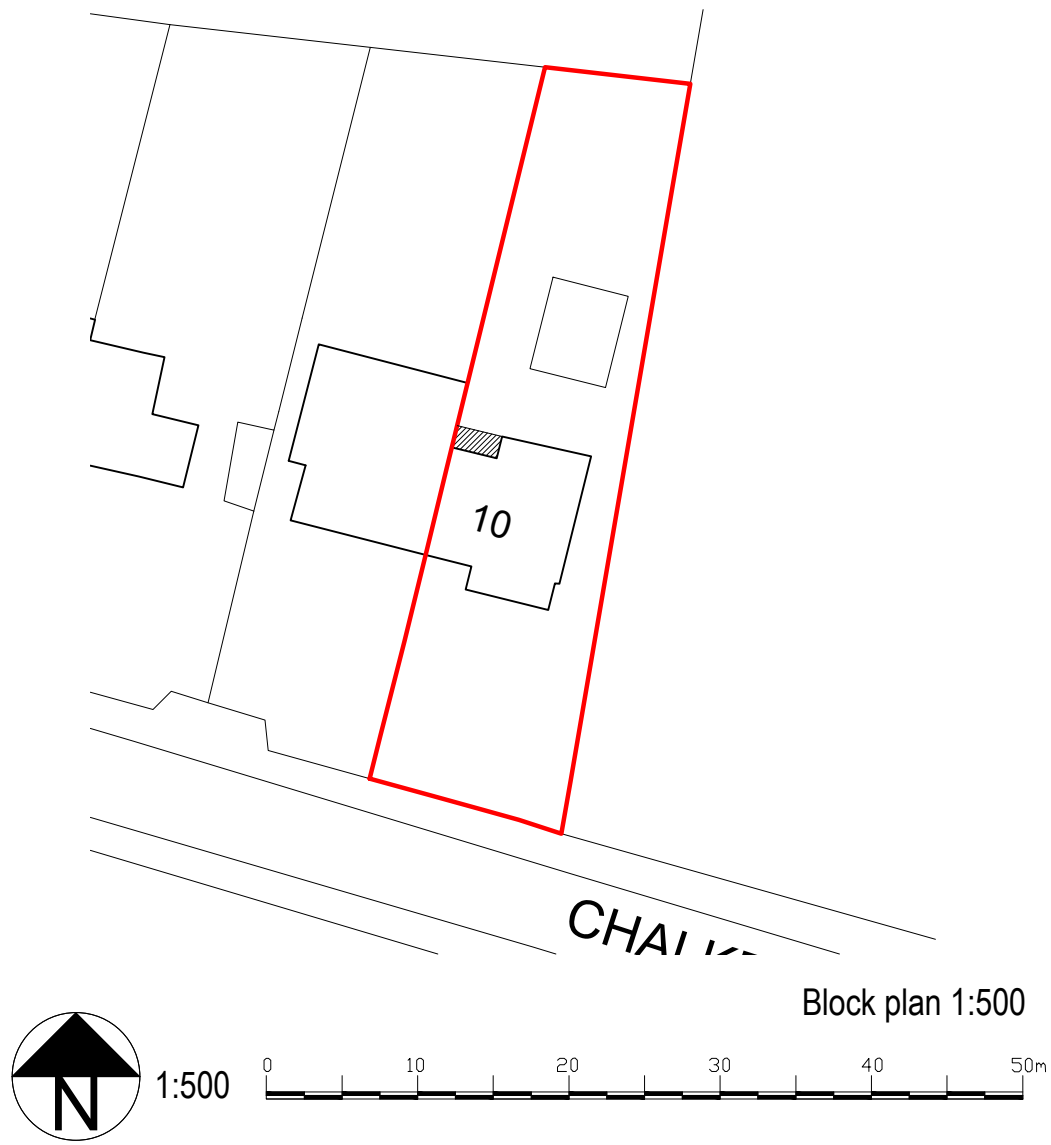

Proposed Rear Elevation (North) 1:50

Rev A 21.07.26 Pergola added and elevation corrected amendments

</