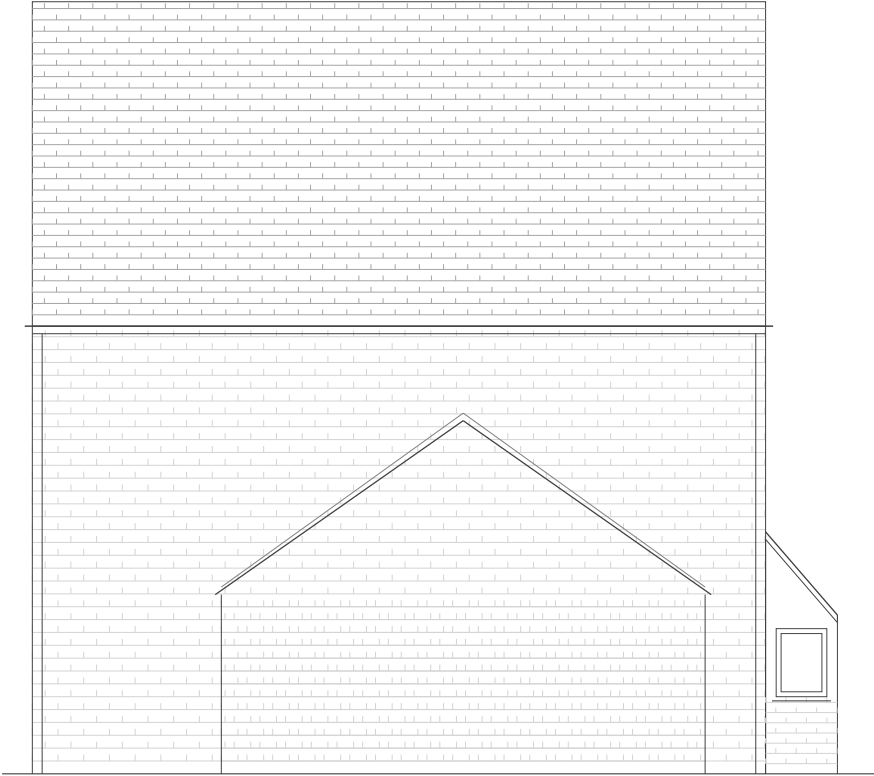
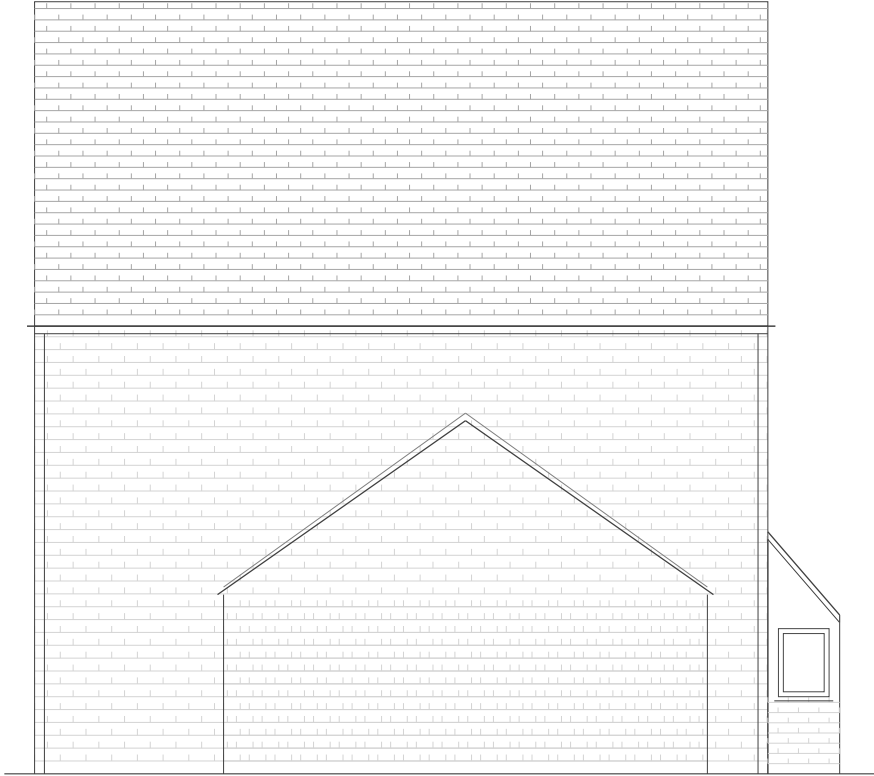


SIDE ELEVATION EXISTING SE-01 REVISION B 			SIDE ELEVATION PROPOSED SE-02 REVISION B 		
PROJECT ADDRESS 18 Ferry Croft Haywards Heath RH16 4UP	DRAWING TITLE Side Elevations Existing & Proposed	SCALE 1:100 @ A3 012345 m SCALE BAR 1:100	DATE July 2026	DRAWING NO. SE-01 / SE-02	REVISION B
NOTES Side elevations constructed from supplied measured dimensions.		DRAWING INFORMATION Existing and proposed side elevations are identical; no external alterations are proposed.			