


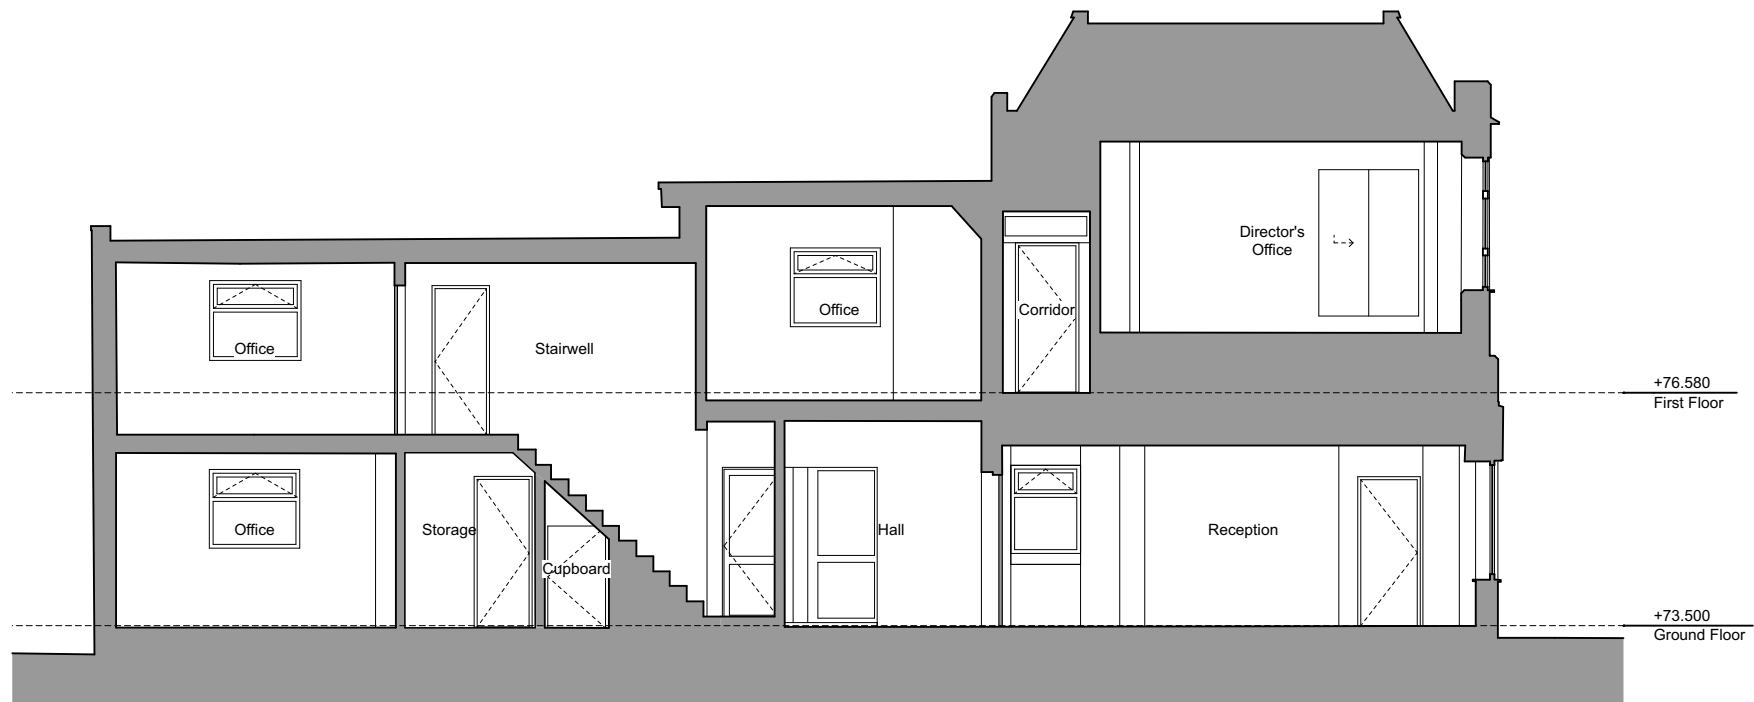

1 Section AA
1:100



2 Section BB
1:100

Notes

02	15/07/2026	Planning
01	05/06/2026	Information
00	27/03/2026	Information
Rev	Date	Purpose

Project
Haywards Heath

Client
Kingsway Nurseries

Drawing Title
Section AA and BB
Existing

Drawing No.
028-SCS-E-GA-130

Scale
1:100 @ A3

Status
Planning

Revision
02

Issue date
15/07/2026

Drawn by
MV

Checked by
SC

All demolition and construction work subject to Structural Engineer's design. Do not proceed without coordinated structural design information.

Development subject to Planning Consent, Building Control approval and Party Wall awards. All dimensions to be checked by Contractor prior to procurement, manufacture or construction.

Do not scale from this drawing for construction purposes. All dimensions to be checked on site. Any ambiguities or discrepancies in dimensions outside of stated tolerances be reported to the Architect.



Samuel Chisholm Studio Ltd
85 Hazellville Road
London N19 3NB
+44 (0)207 018 9980
info@samuelchisholm.com

