Rev: -

Drawing Number: MJF_061125_003

Status: -

A1 DO NOT SCALE

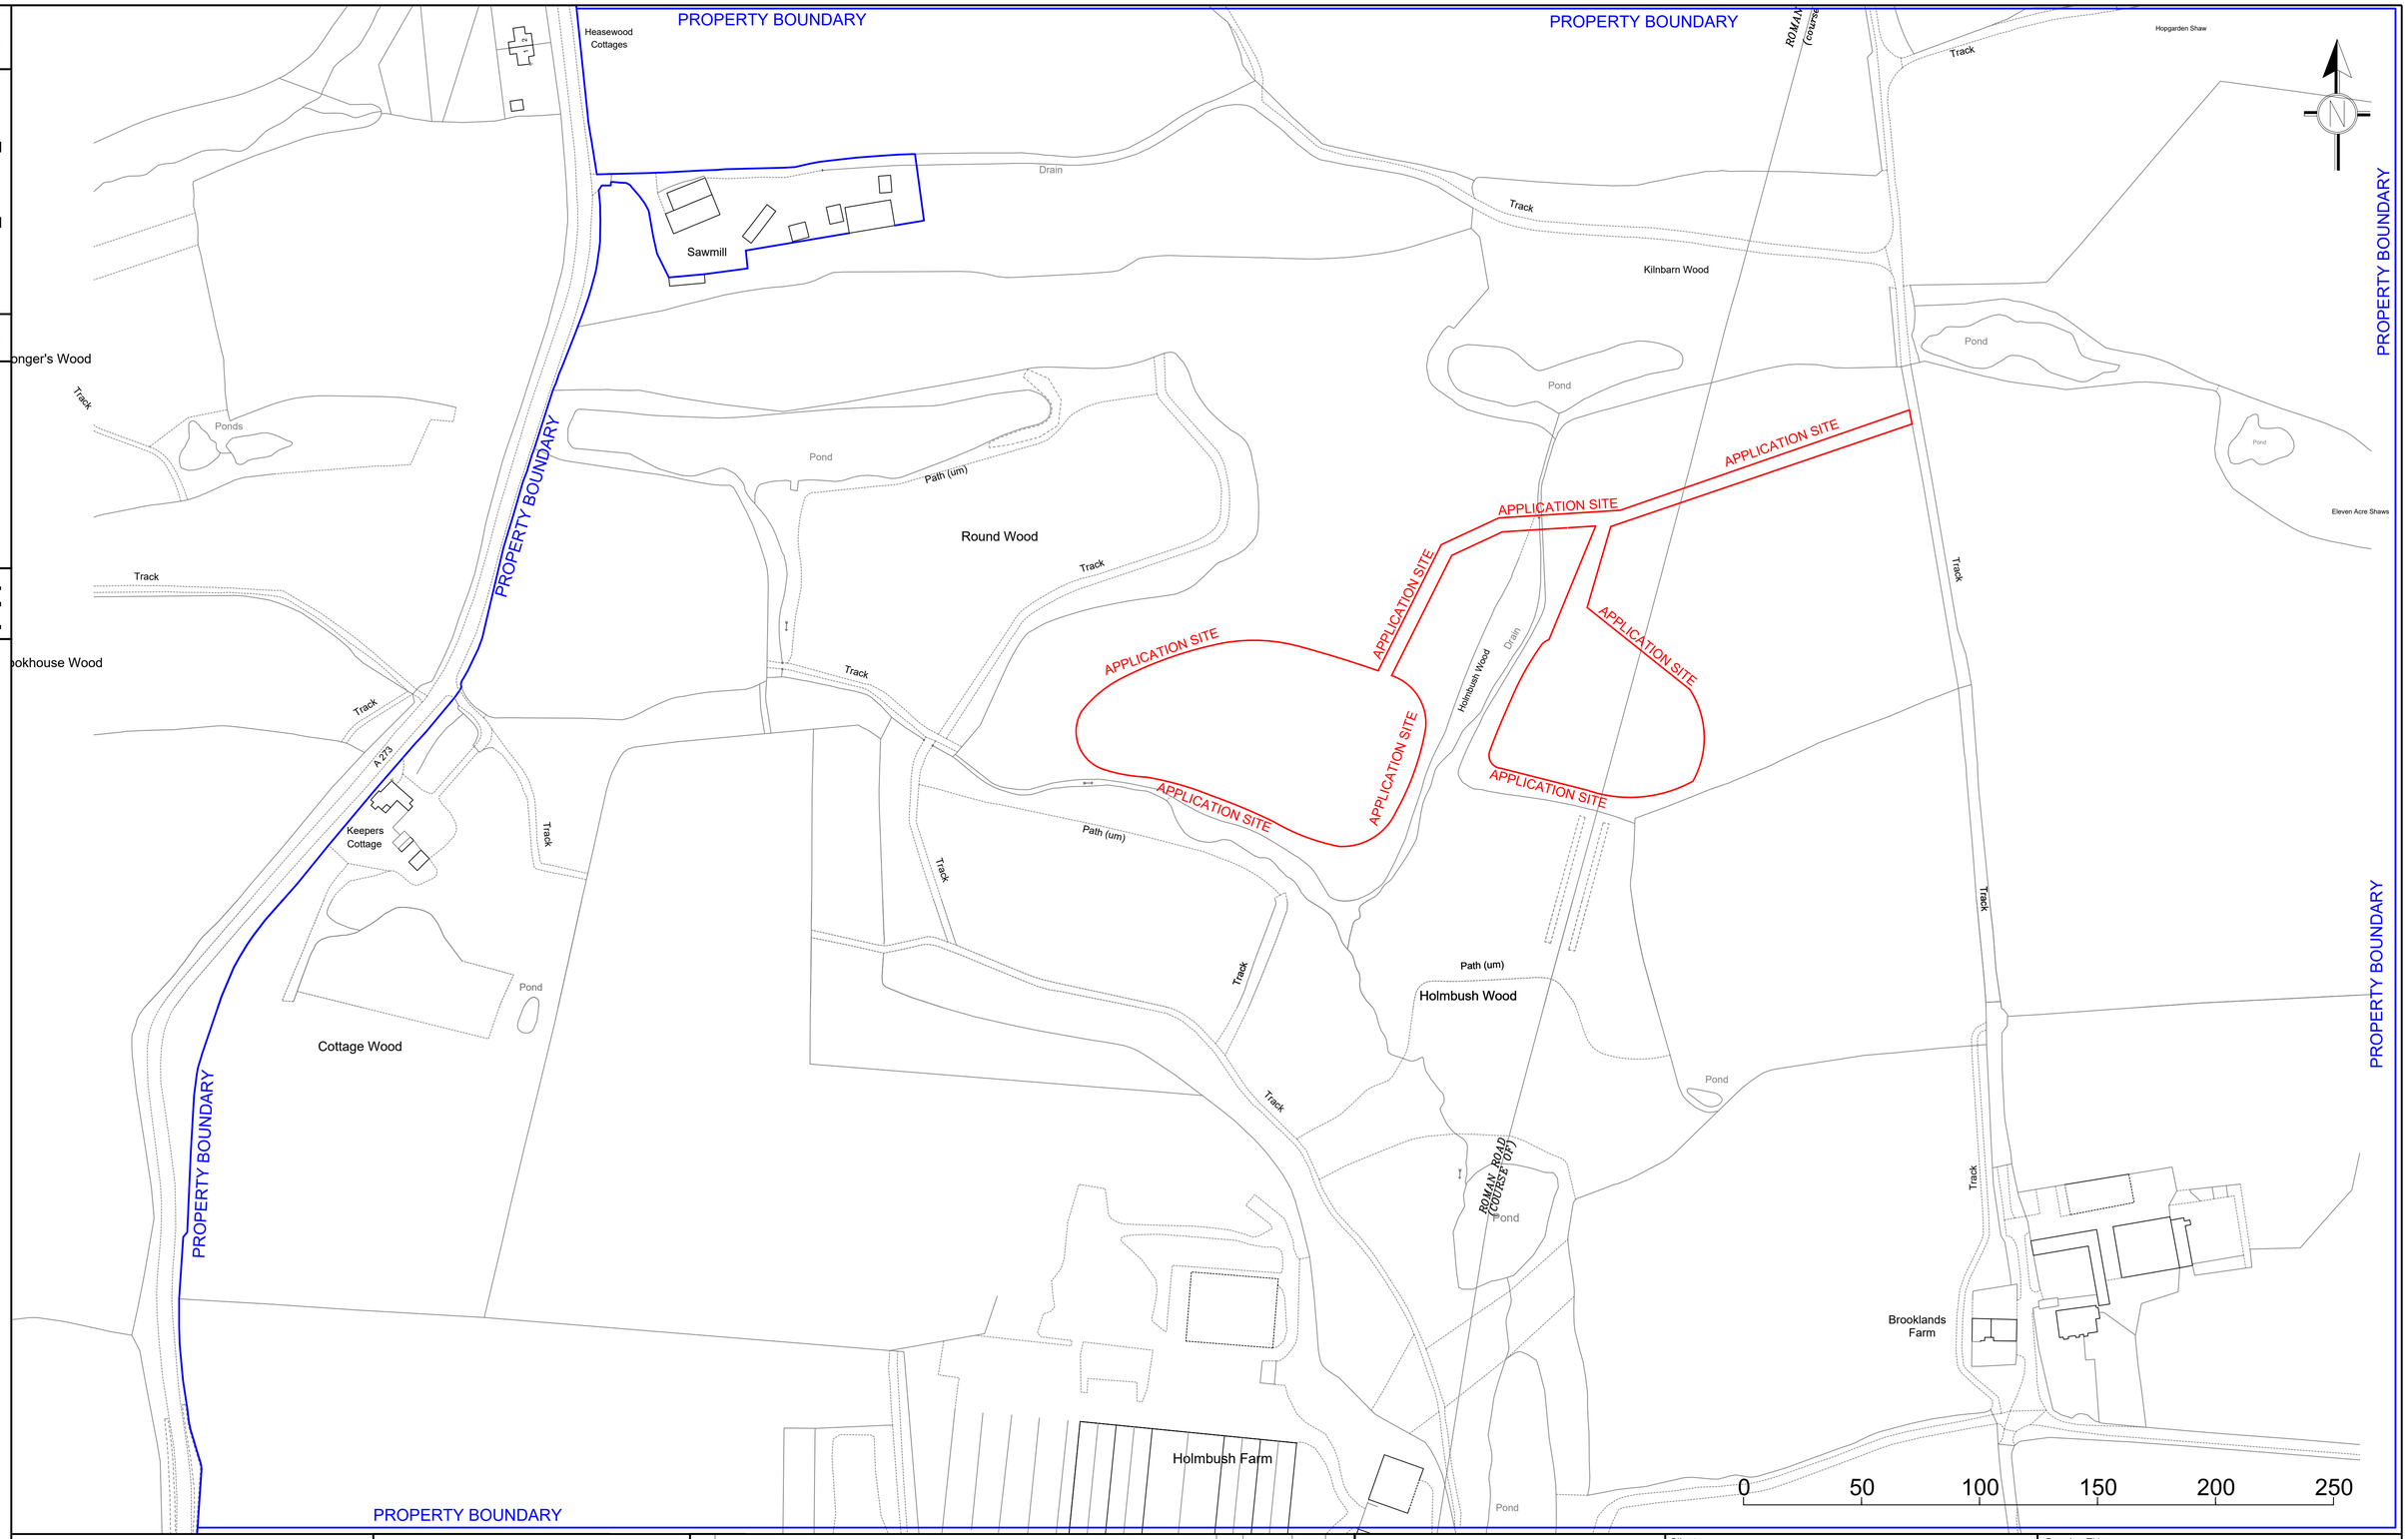

M. J. FULLER SOLUTIONS Ltd.
HULLBRIDGE – HOCKLEY – ESSEX
Tel: Mob 07939 088292
E-mail: matt@mjfullersolutions.co.uk

MJ FULLER SOLUTIONS

REV	DESCRIPTION	BY	DATE	CHK'D	AUTH

NOTES:

1. THIS DRAWING IS TO BE READ IN CONJUNCTION WITH ALL RELEVANT INFORMATION ISSUED BY OTHERS FOR THIS PROJECT AND THE SPECIFICATION.

2. DO NOT SCALE FROM THIS DRAWING.

3. FOR SETTING OUT DIMENSIONS AND LEVELS REFER TO RELEVANT DRAWINGS AND THOSE BY OTHERS.

Client: MR C BURGOYNE

Project: HOLMBUSH FARM

Drawing Title: LOCATION PLAN

Sheet Size:	Original Scale:	Designed/Drawn:	Checked:	Authorised:
A1	1:1250	RC Date 06.11.25	MJF Date 06.11.25	MJF Date 06.11.25

Status: - Drawing Number: MJF_061125_003 Rev: -