


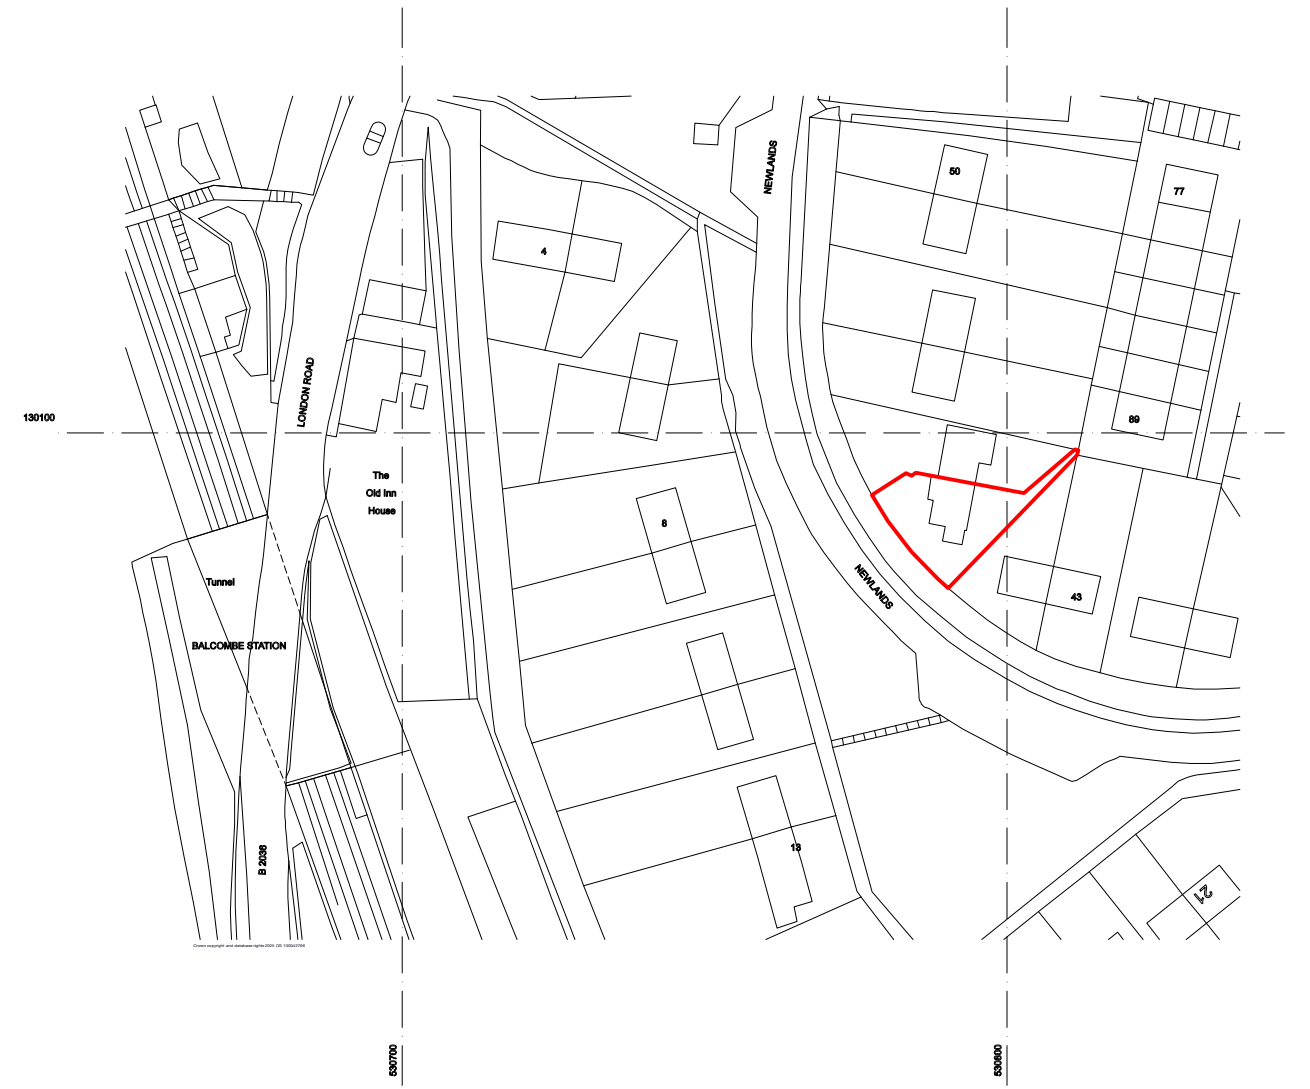

1 LOCATION PLAN
Scale: 1:1250

0 20 30 40 M



2 EXISTING PLAN
Scale: 1:100

0 5.0 7.5 10.0 M

REV A -

REV	DATE	DESCRIPTION	NAME
-----	------	-------------	------

Status:

PLANNING

45 NEWLANDS

BALCOMBE
HAYWARDS HEATH
WEST SUSSEX
RH176JA

Project Name:
45 NEWLANDS

Format:
PLANS

Title:
EXISTING PLAN

Site Address:
45 NEWLANDS, BALCOMBE, HAYWARDS
HEATH, WEST SUSSEX, RH176JA

Drawing No:
101.1

Rev:
/

Date: 08/2024

Scale: As shown @A1

Drawn by:
DB

Checked:
DB