


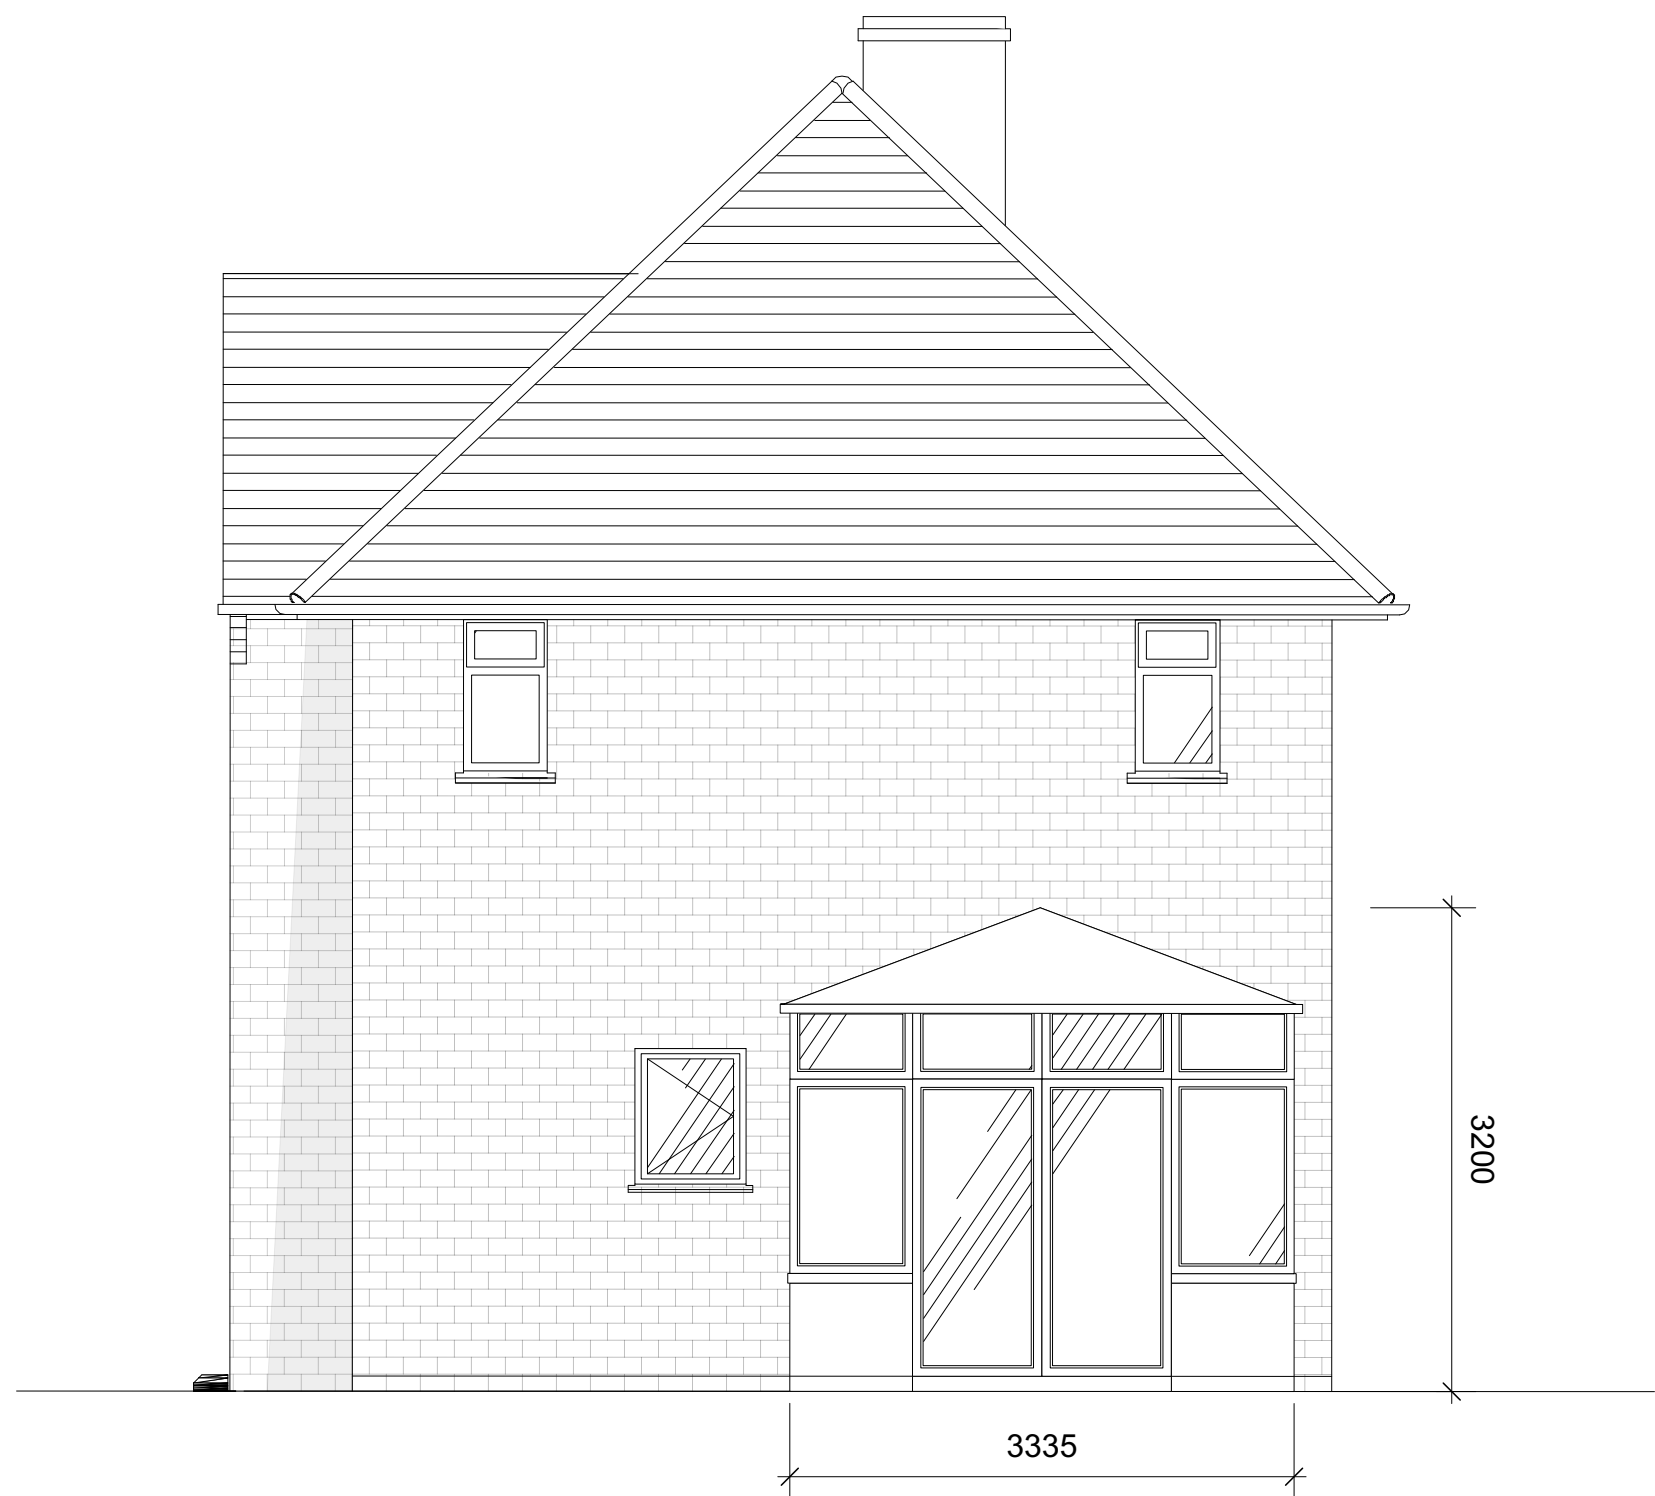


2 ELEVATION A
Scale: 1:50




3 ELEVATION B
Scale: 1:50



4 ELEVATION C
Scale: 1:50

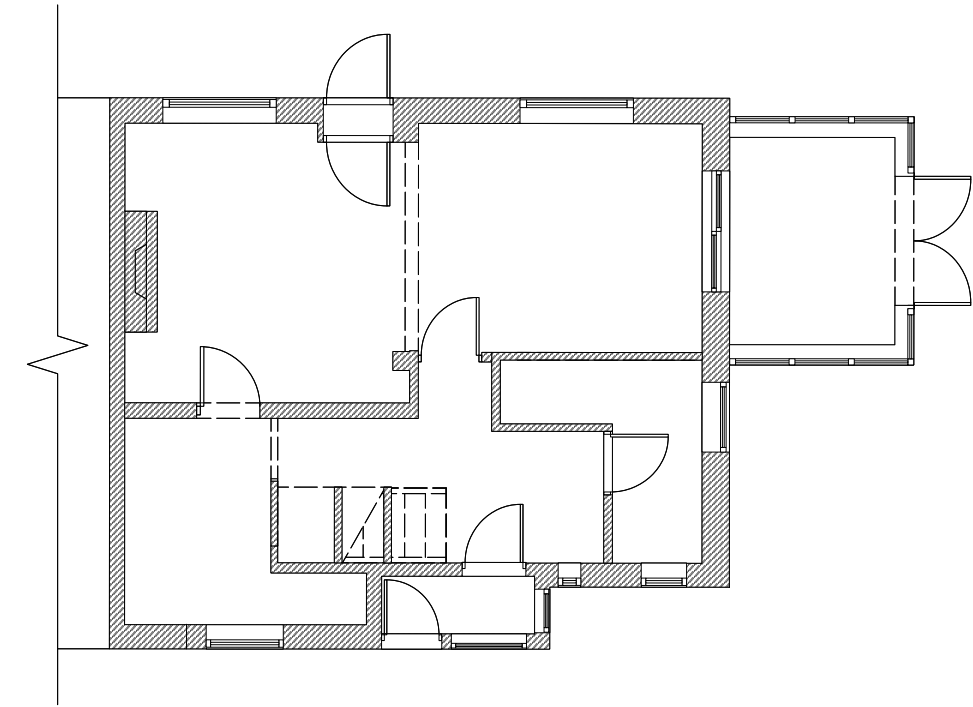

1 EXISTING PLAN
Scale: 1:100

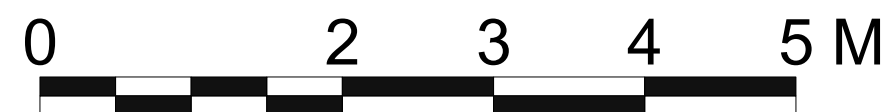

REV A -			
REV	DATE	DESCRIPTION	NAME

Status:

PLANNING

45 NEWLANDS

BALCOMBE
HAYWARDS HEATH
WEST SUSSEX
RH176JA

Project Name:
45 NEWLANDS

Format:
PLANS

Title:
EXISTING ELEVATIONS

Site Address:
45 NEWLANDS, BALCOMBE, HAYWARDS
HEATH, WEST SUSSEX, RH176JA

Drawing No:
101.3

Rev:
/

Date: 08/2024

Scale: As shown @A1

Drawn by:
DB

Checked:
DB