




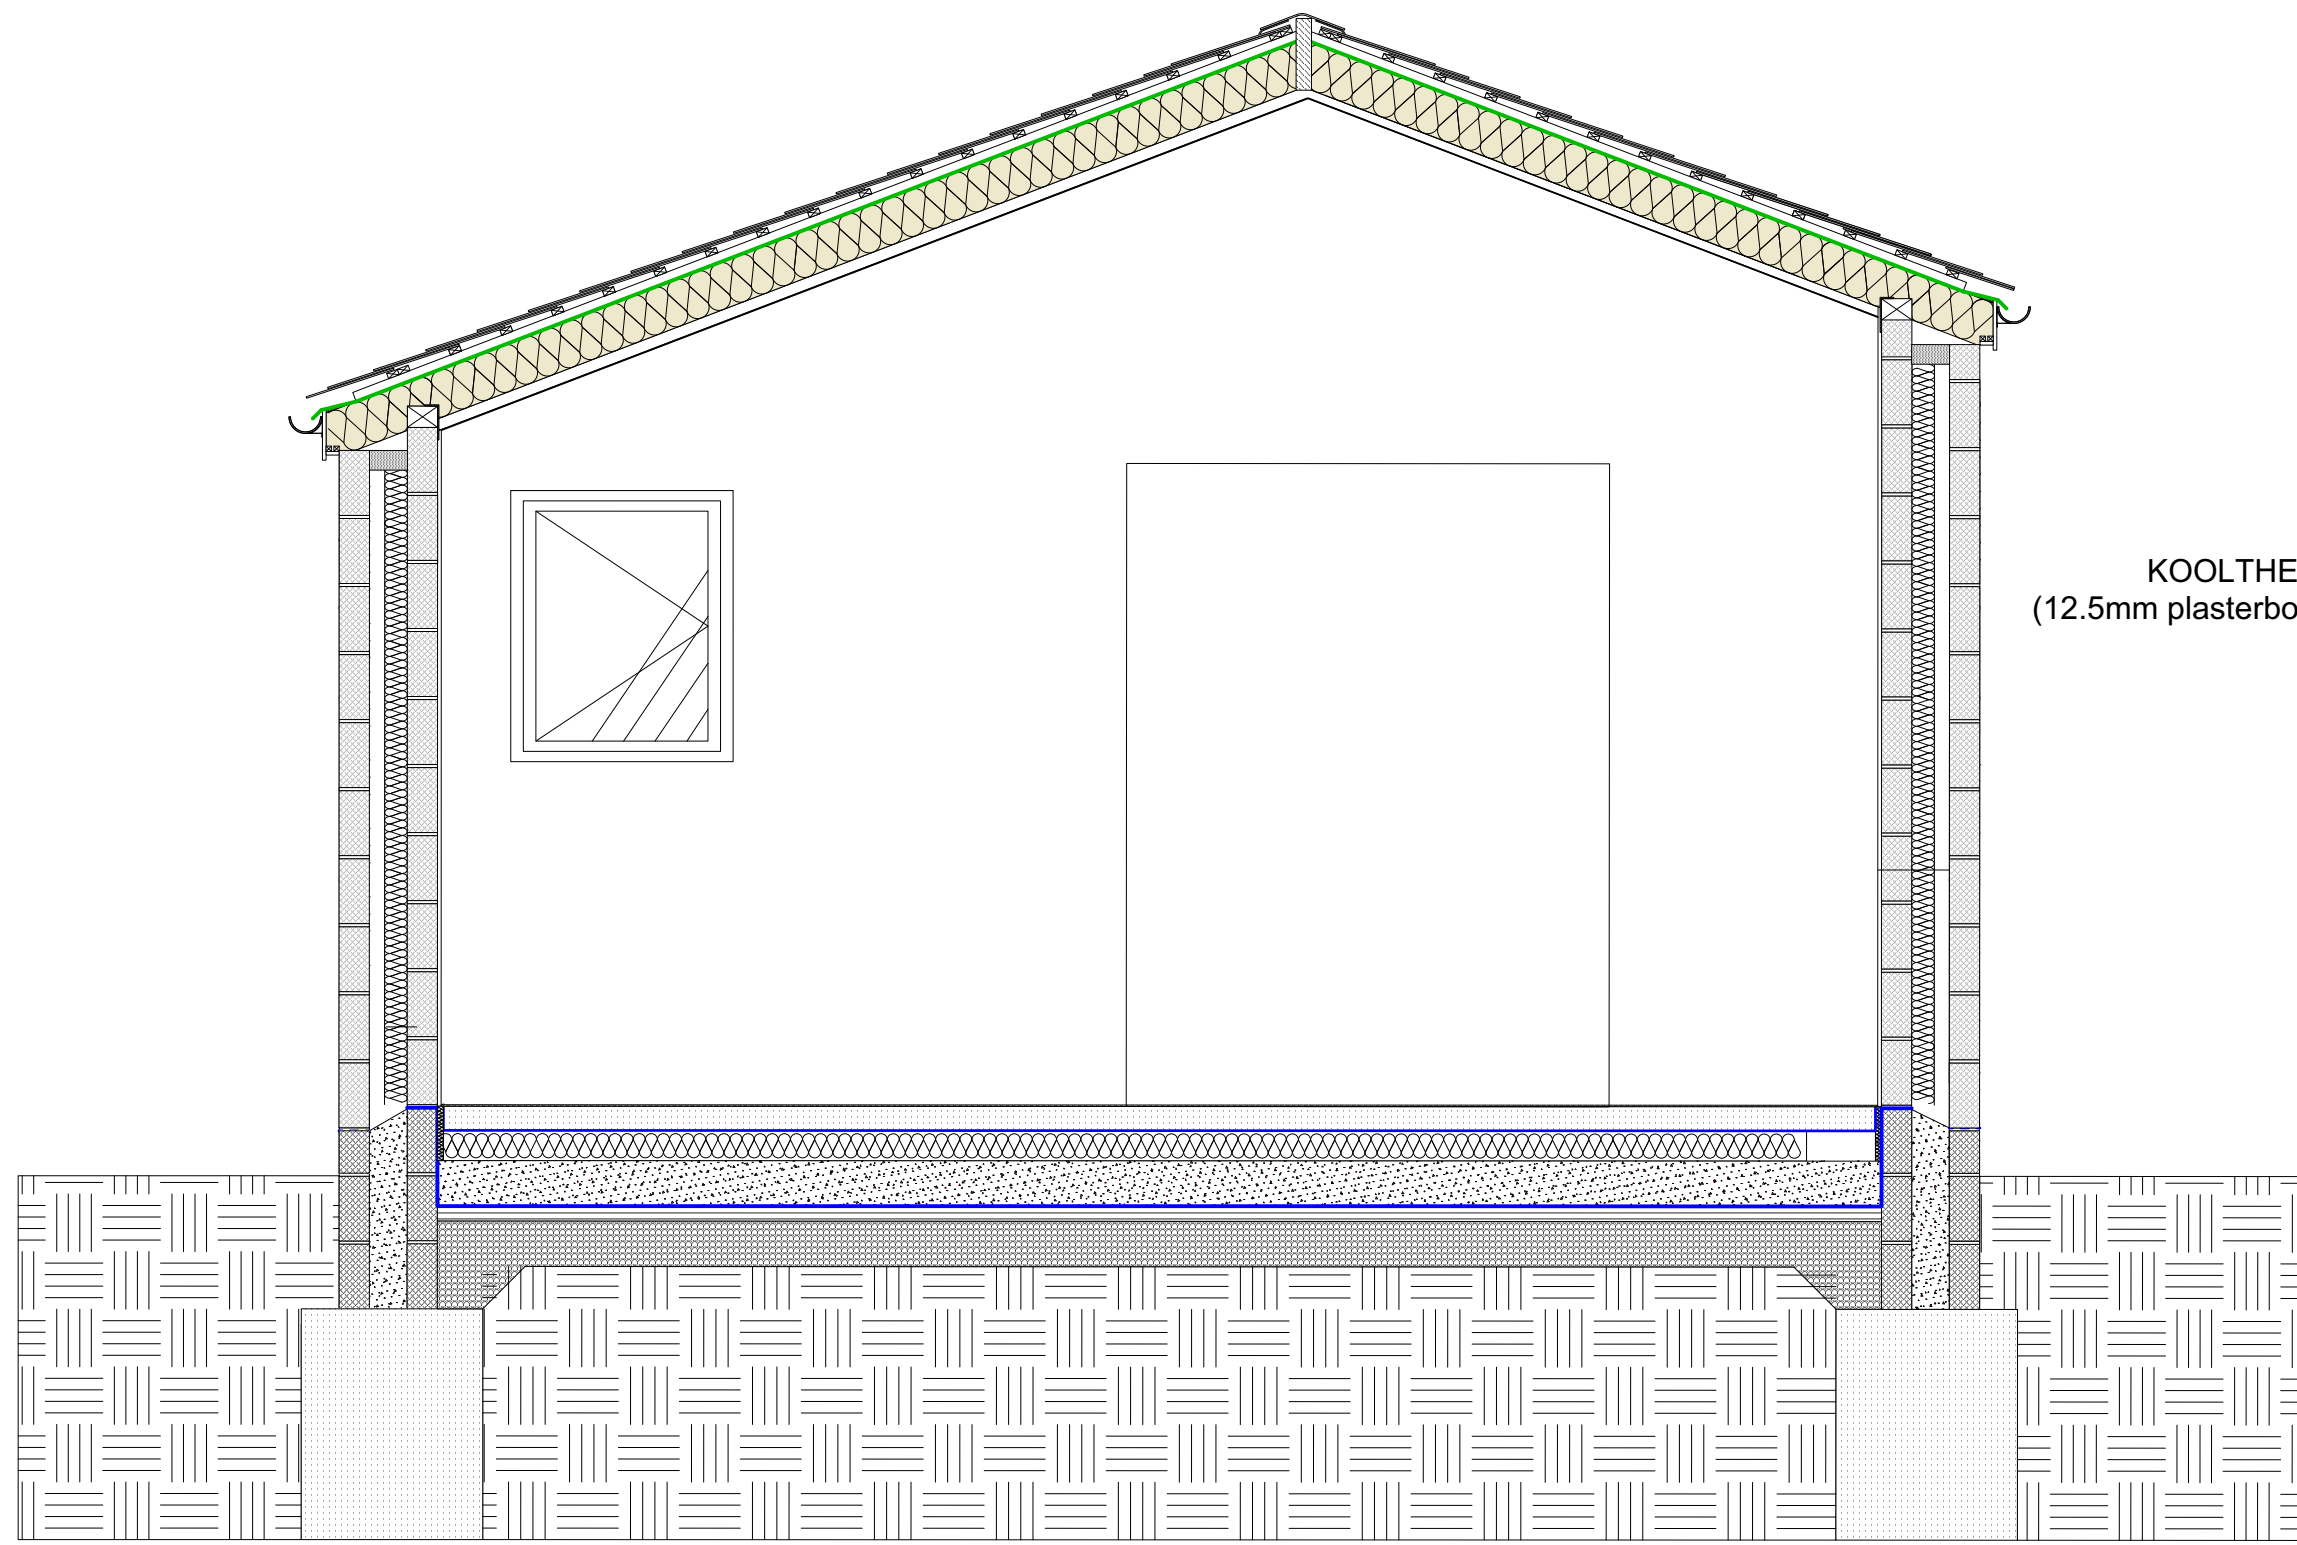


1 Section AA
Scale: 1:25

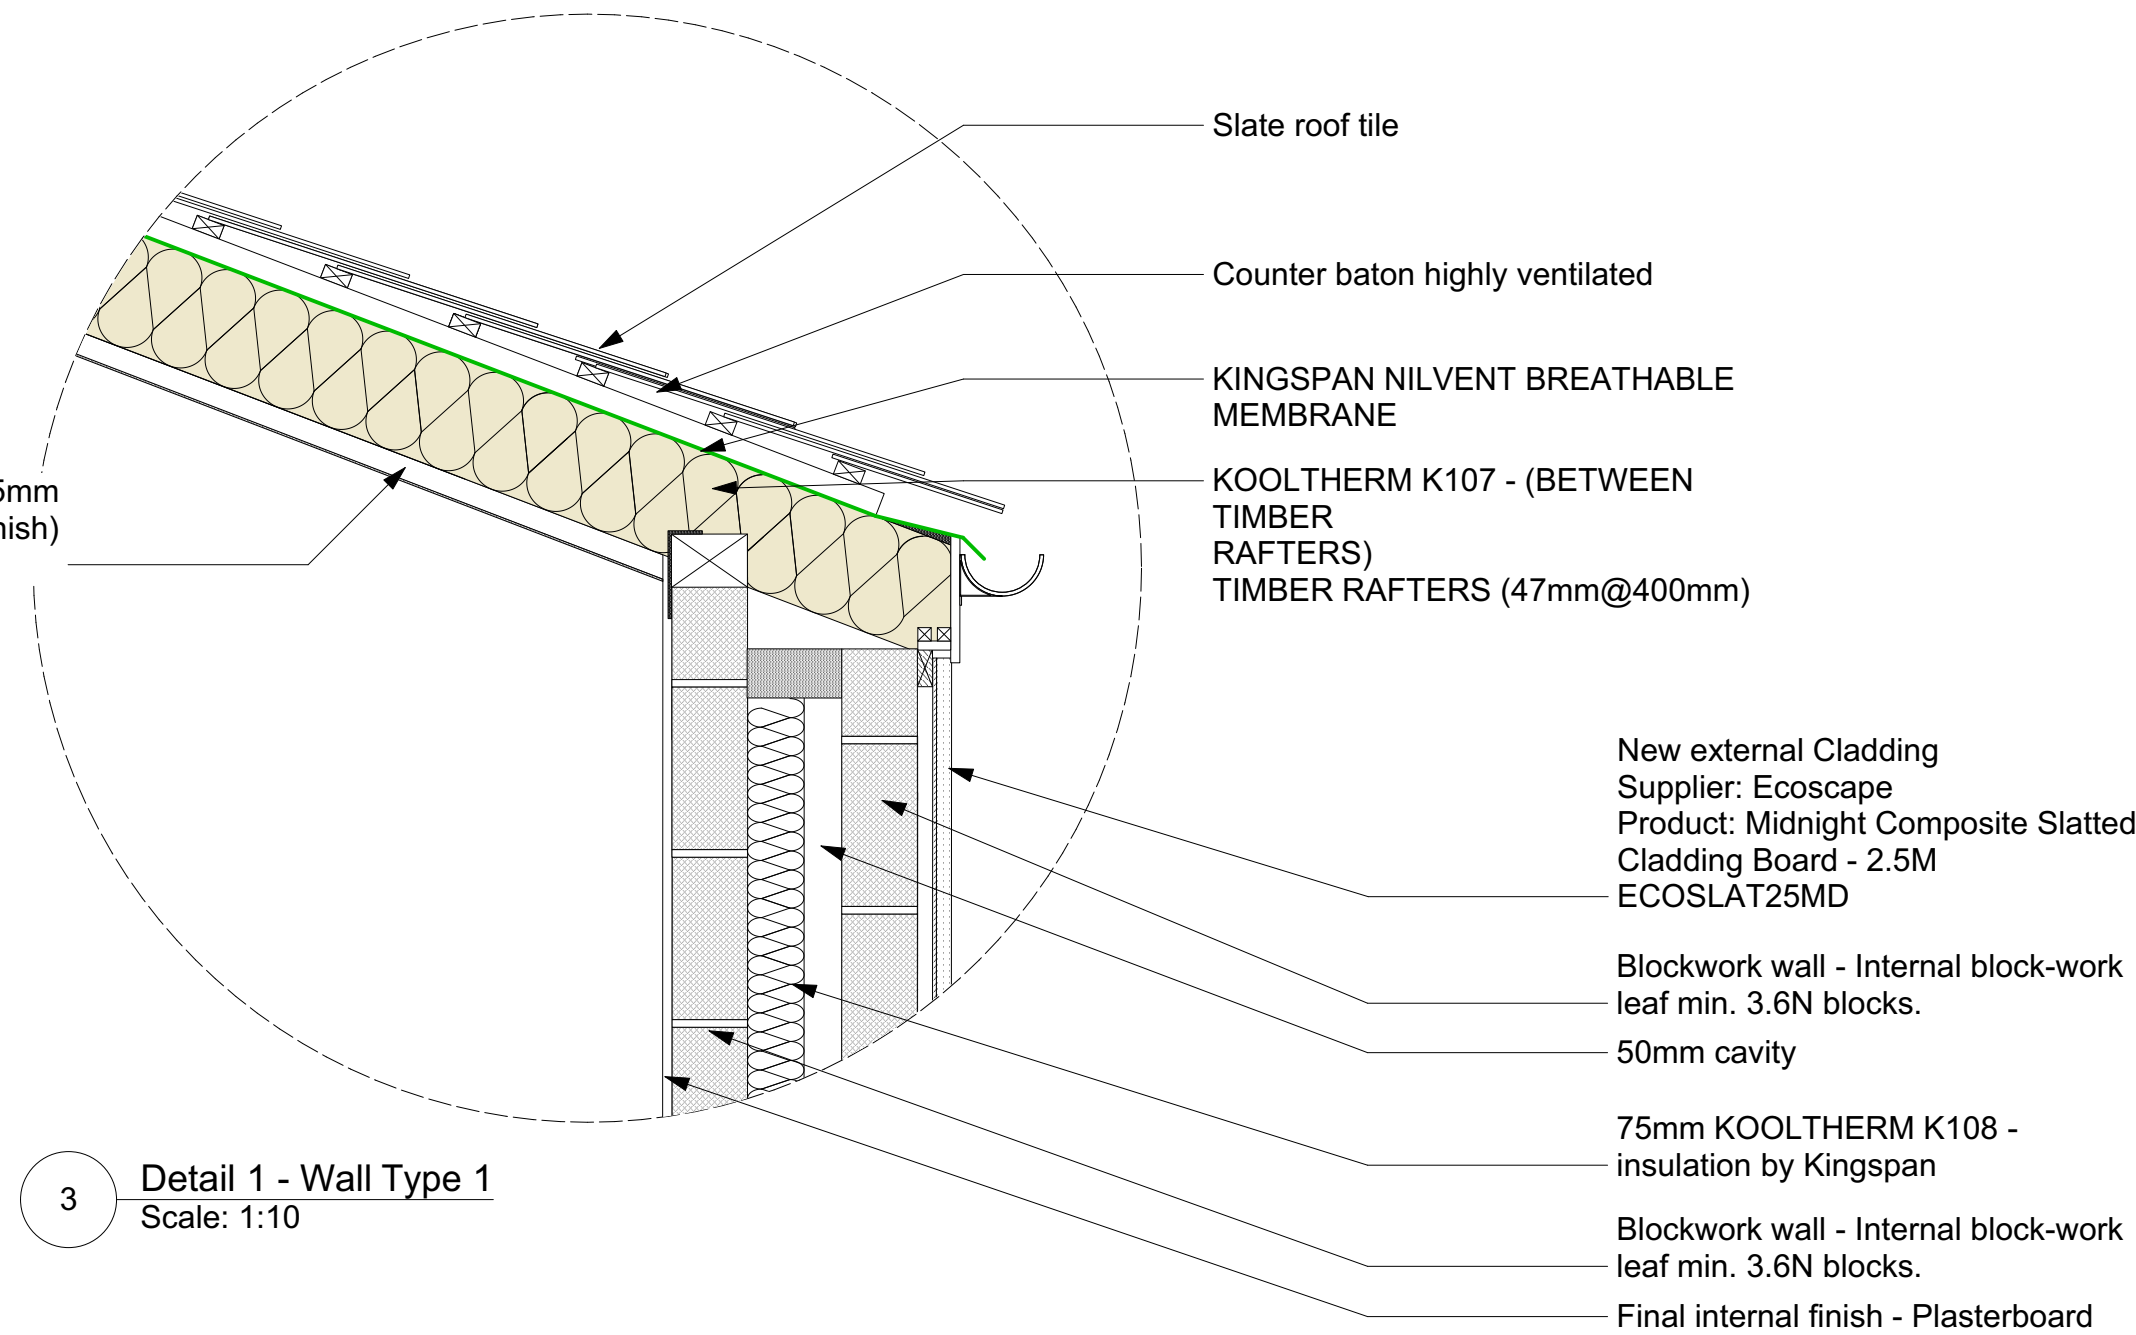


3 Detail 1 - Wall Type 1
Scale: 1:10

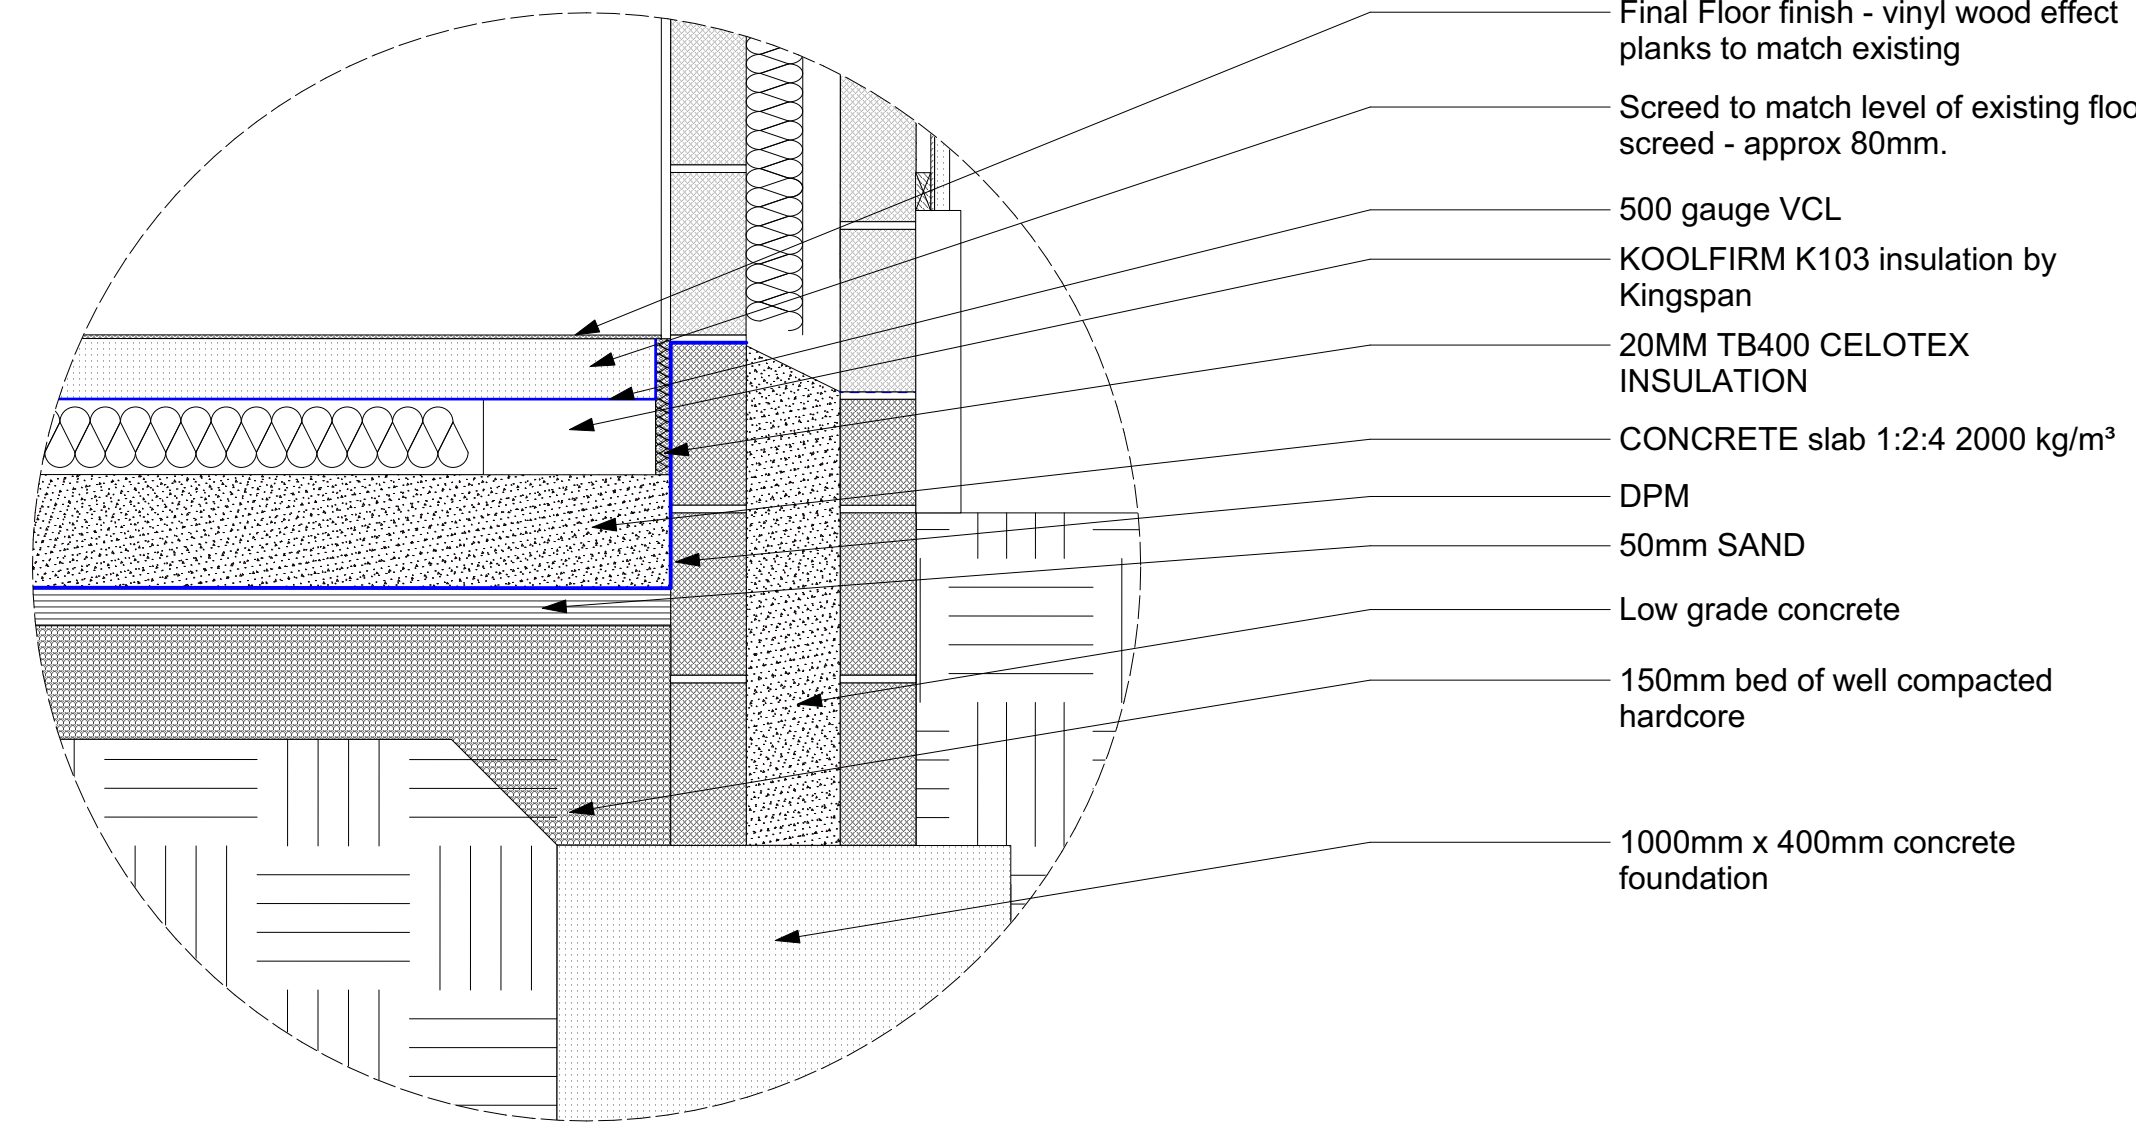


4 Detail 2
Scale: 1:10

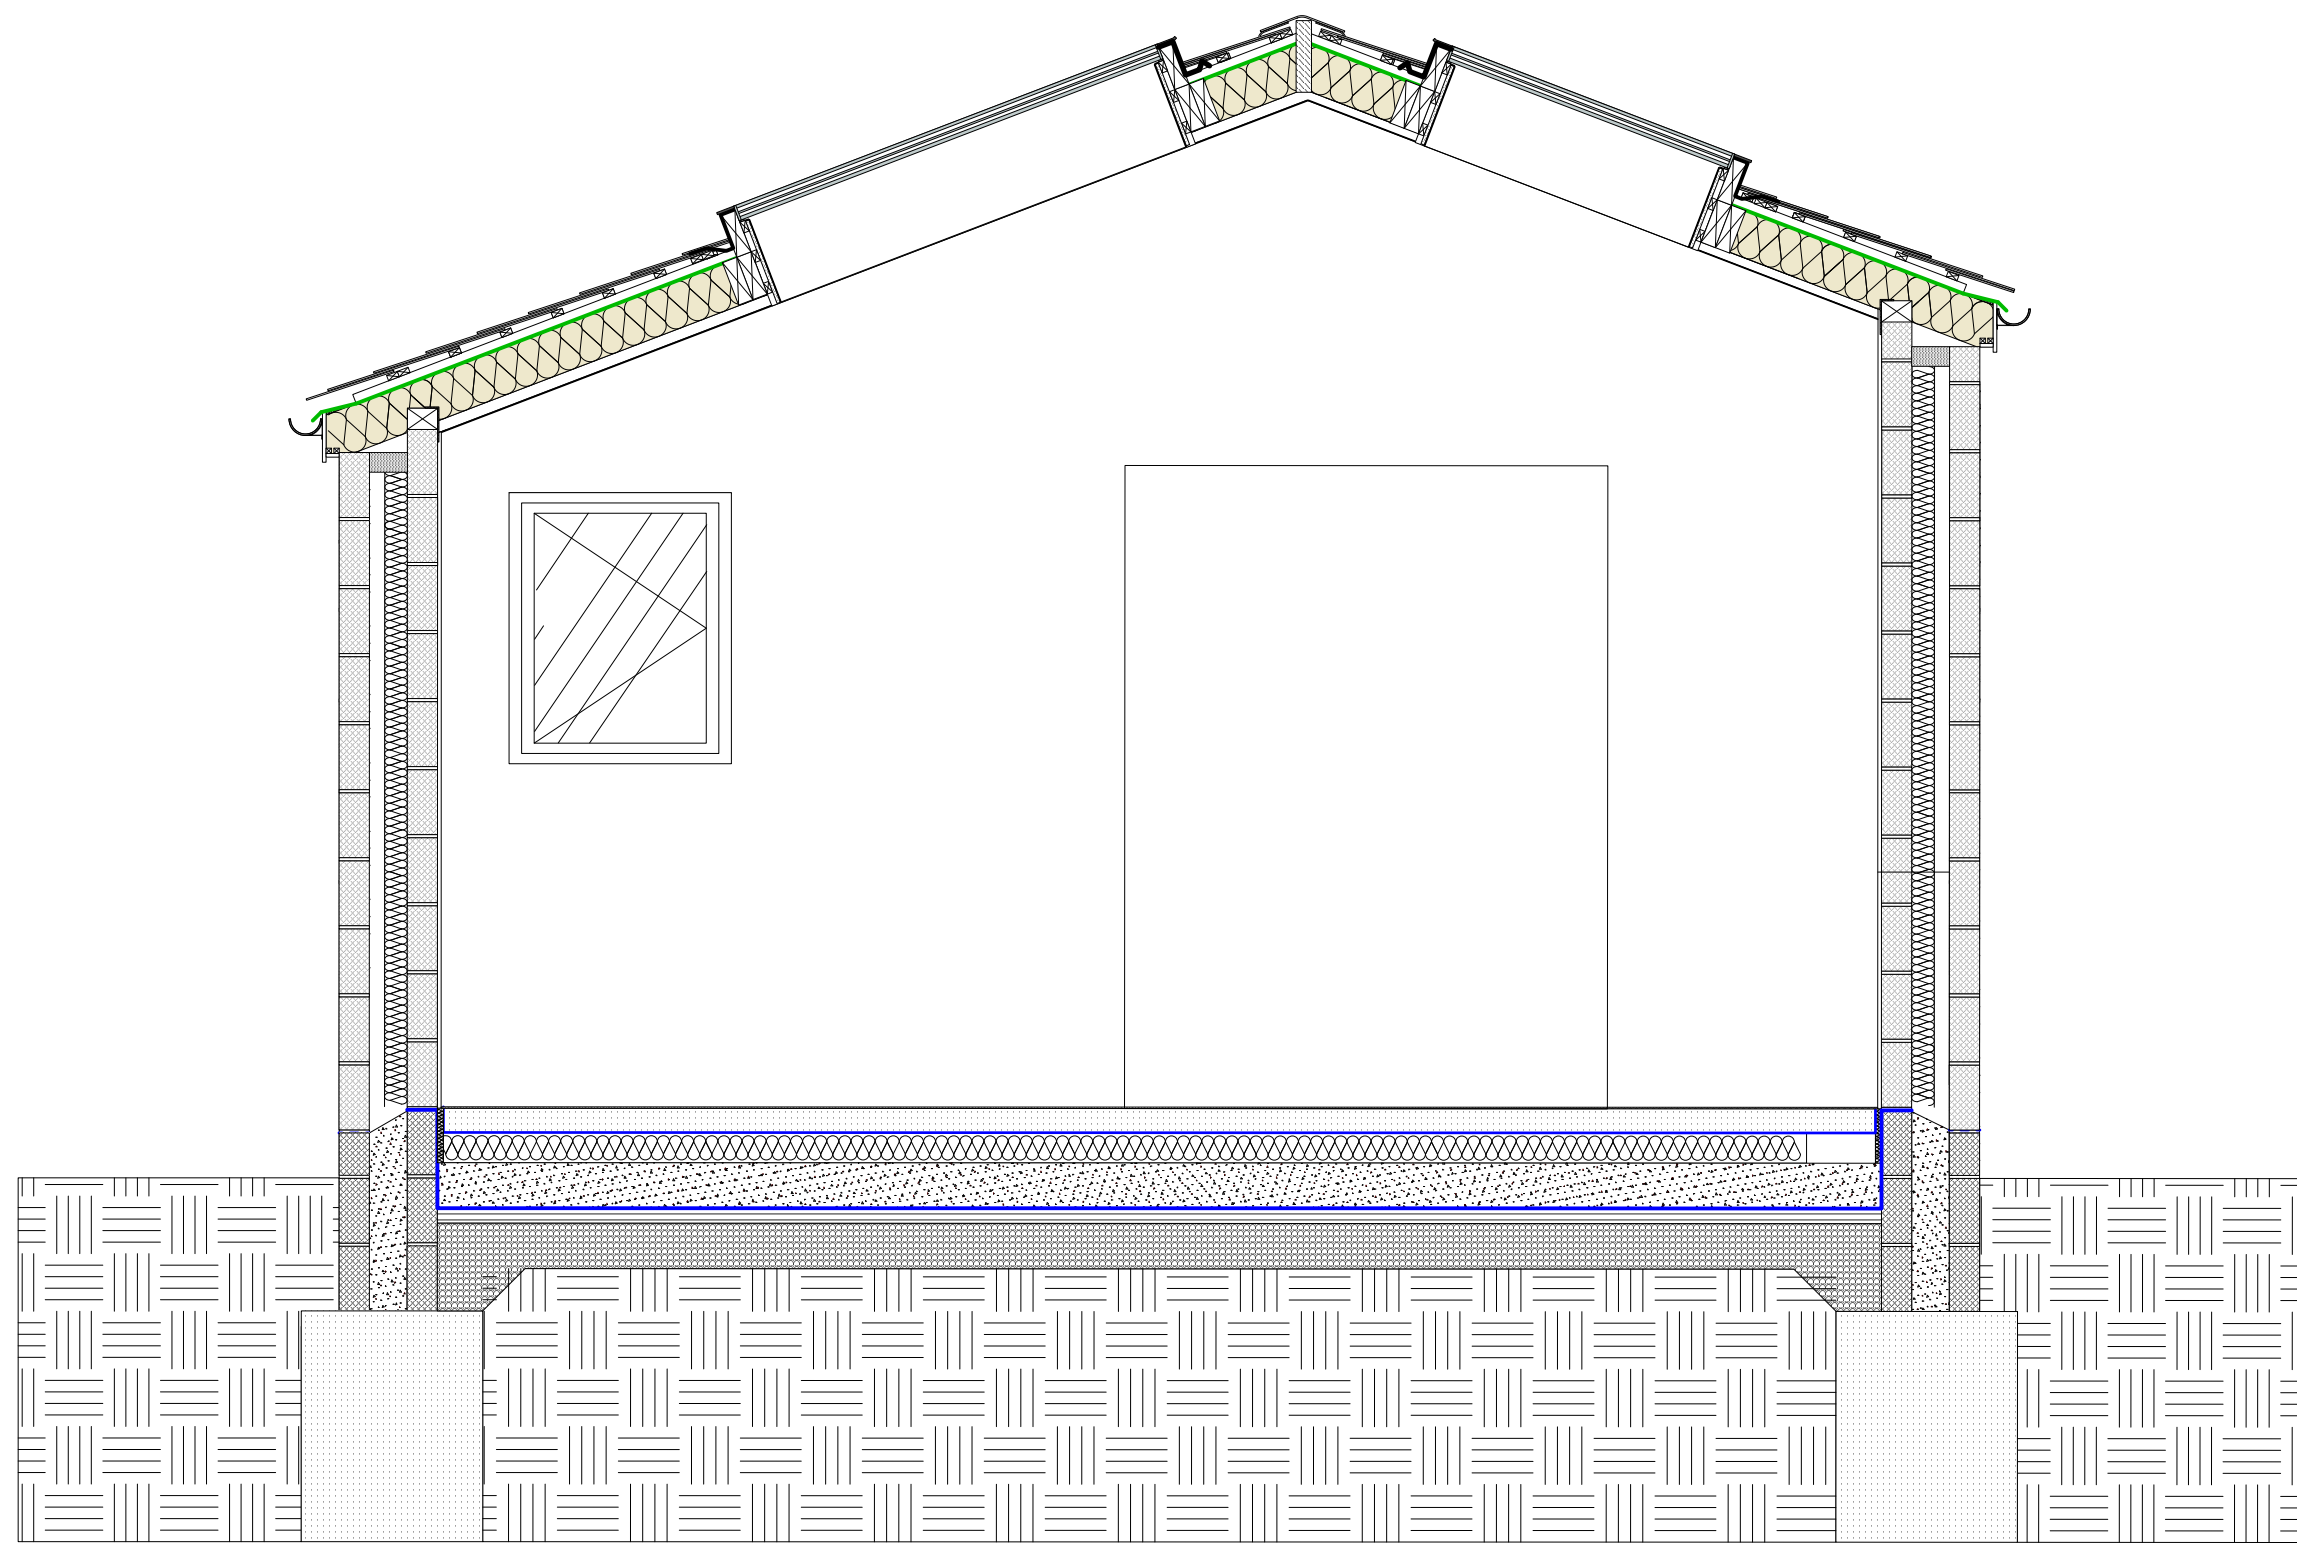

2 Section BB
Scale: 1:25

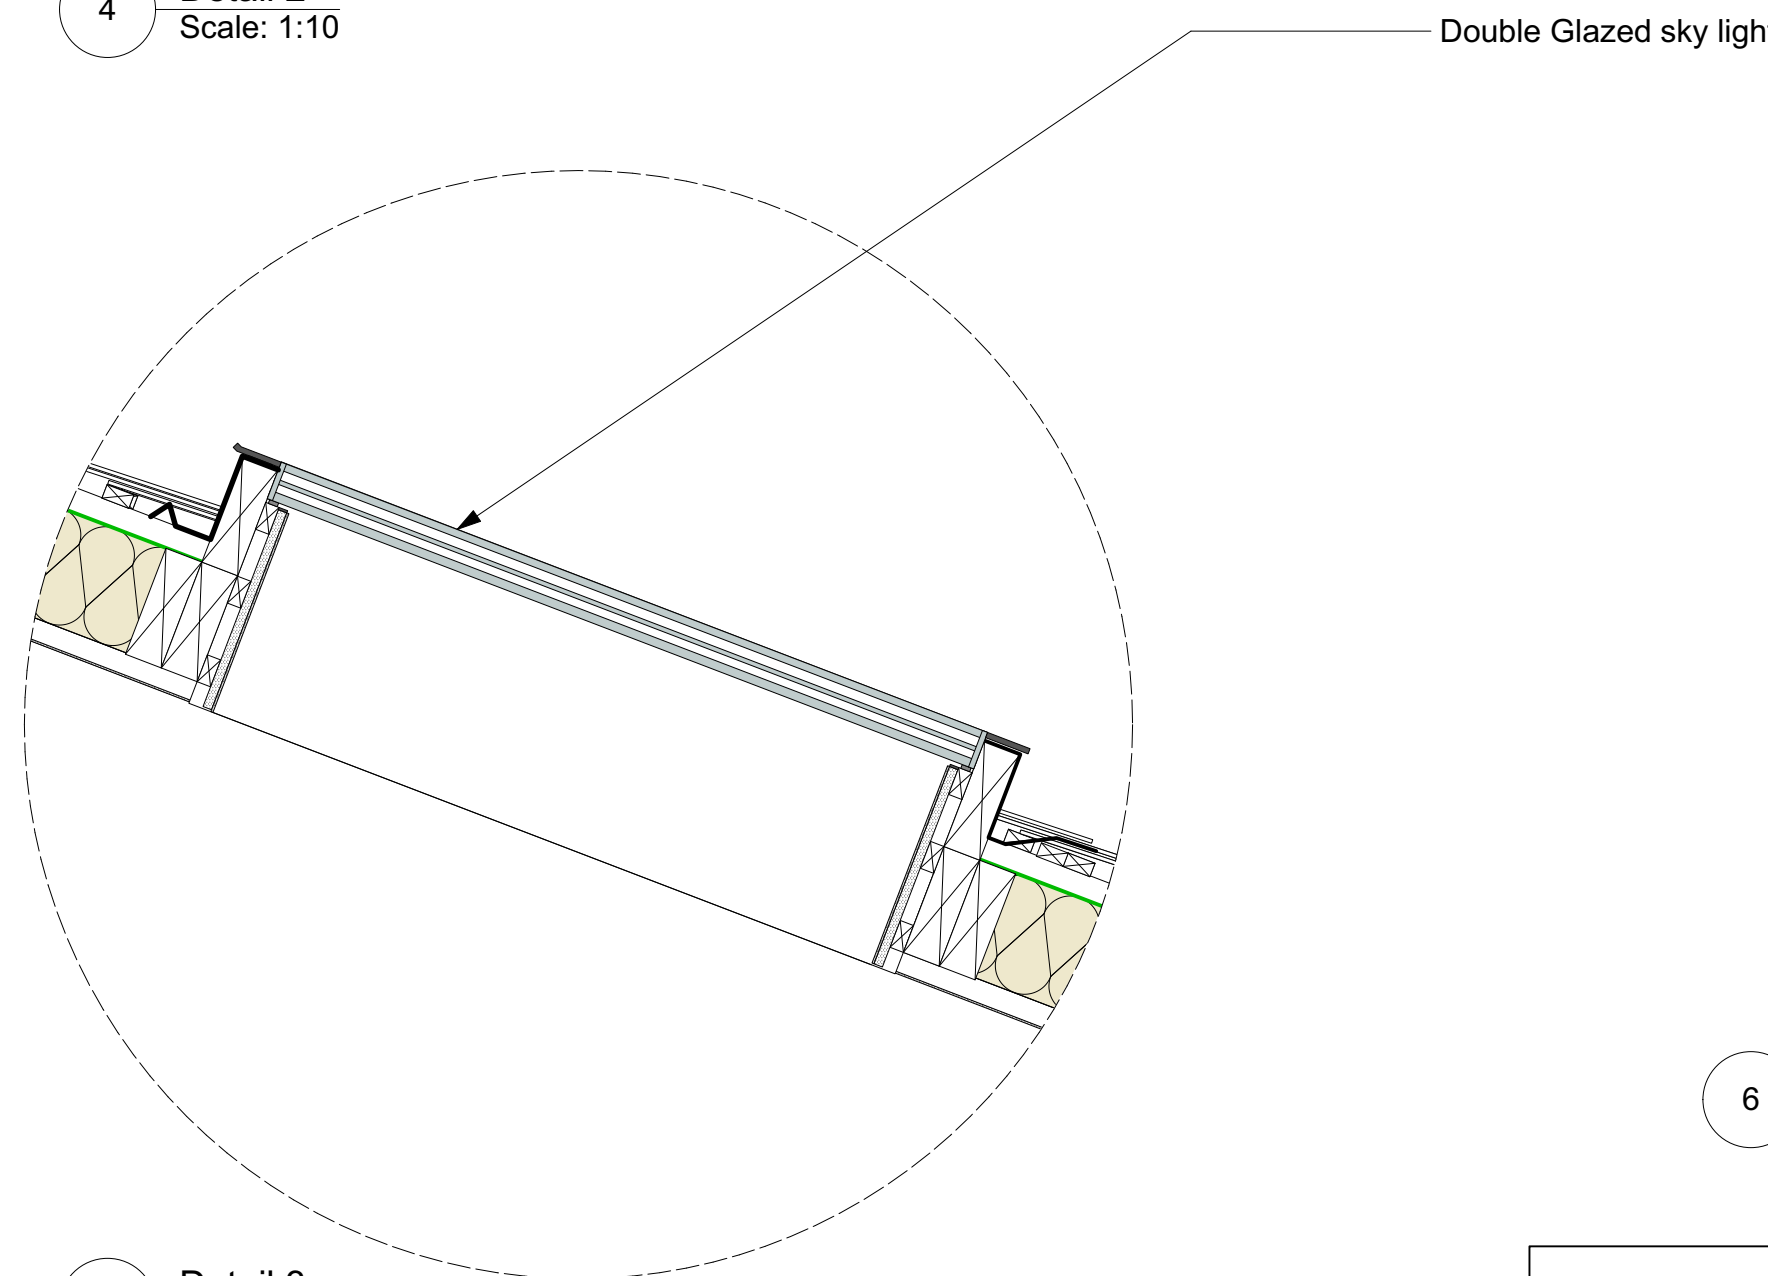

5 Detail 3
Scale: 1:10

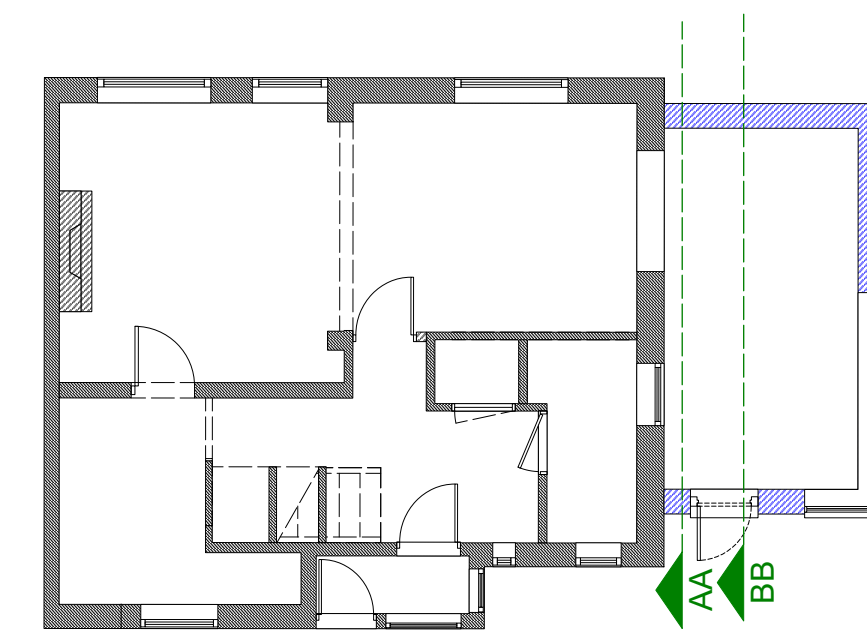

6 Ref Plan
Scale: 1:100

- ALL NEW CAVITY WALLS TO ACHIEVE U VALUE OF 0.18 W/(M2-K)
- ALL NEW PITCHED ROOFS TO ACHIEVE U VALUE OF 0.15 W/(M2-K)
- NEW SOLID GROUND TO ACHIEVE U VALUE OF 0.15 W/(M2-K)

REV A -		
REV	DATE	DESCRIPTION

Status: **PLANNING**

45 NEWLANDS
BALCOMBE
HAYWARDS HEATH
WEST SUSSEX
RH176JA

Project Name:
45 NEWLANDS

Format:
PLANS

Title:
PROPOSED SECTIONS

Site Address:
45 NEWLANDS, BALCOMBE, HAYWARDS
HEATH, WEST SUSSEX, RH176JA

Drawing No:
201.6

Rev:
/

Date: 08/2024

Scale: As shown @A1

Drawn by:
DB

Checked:
DB