


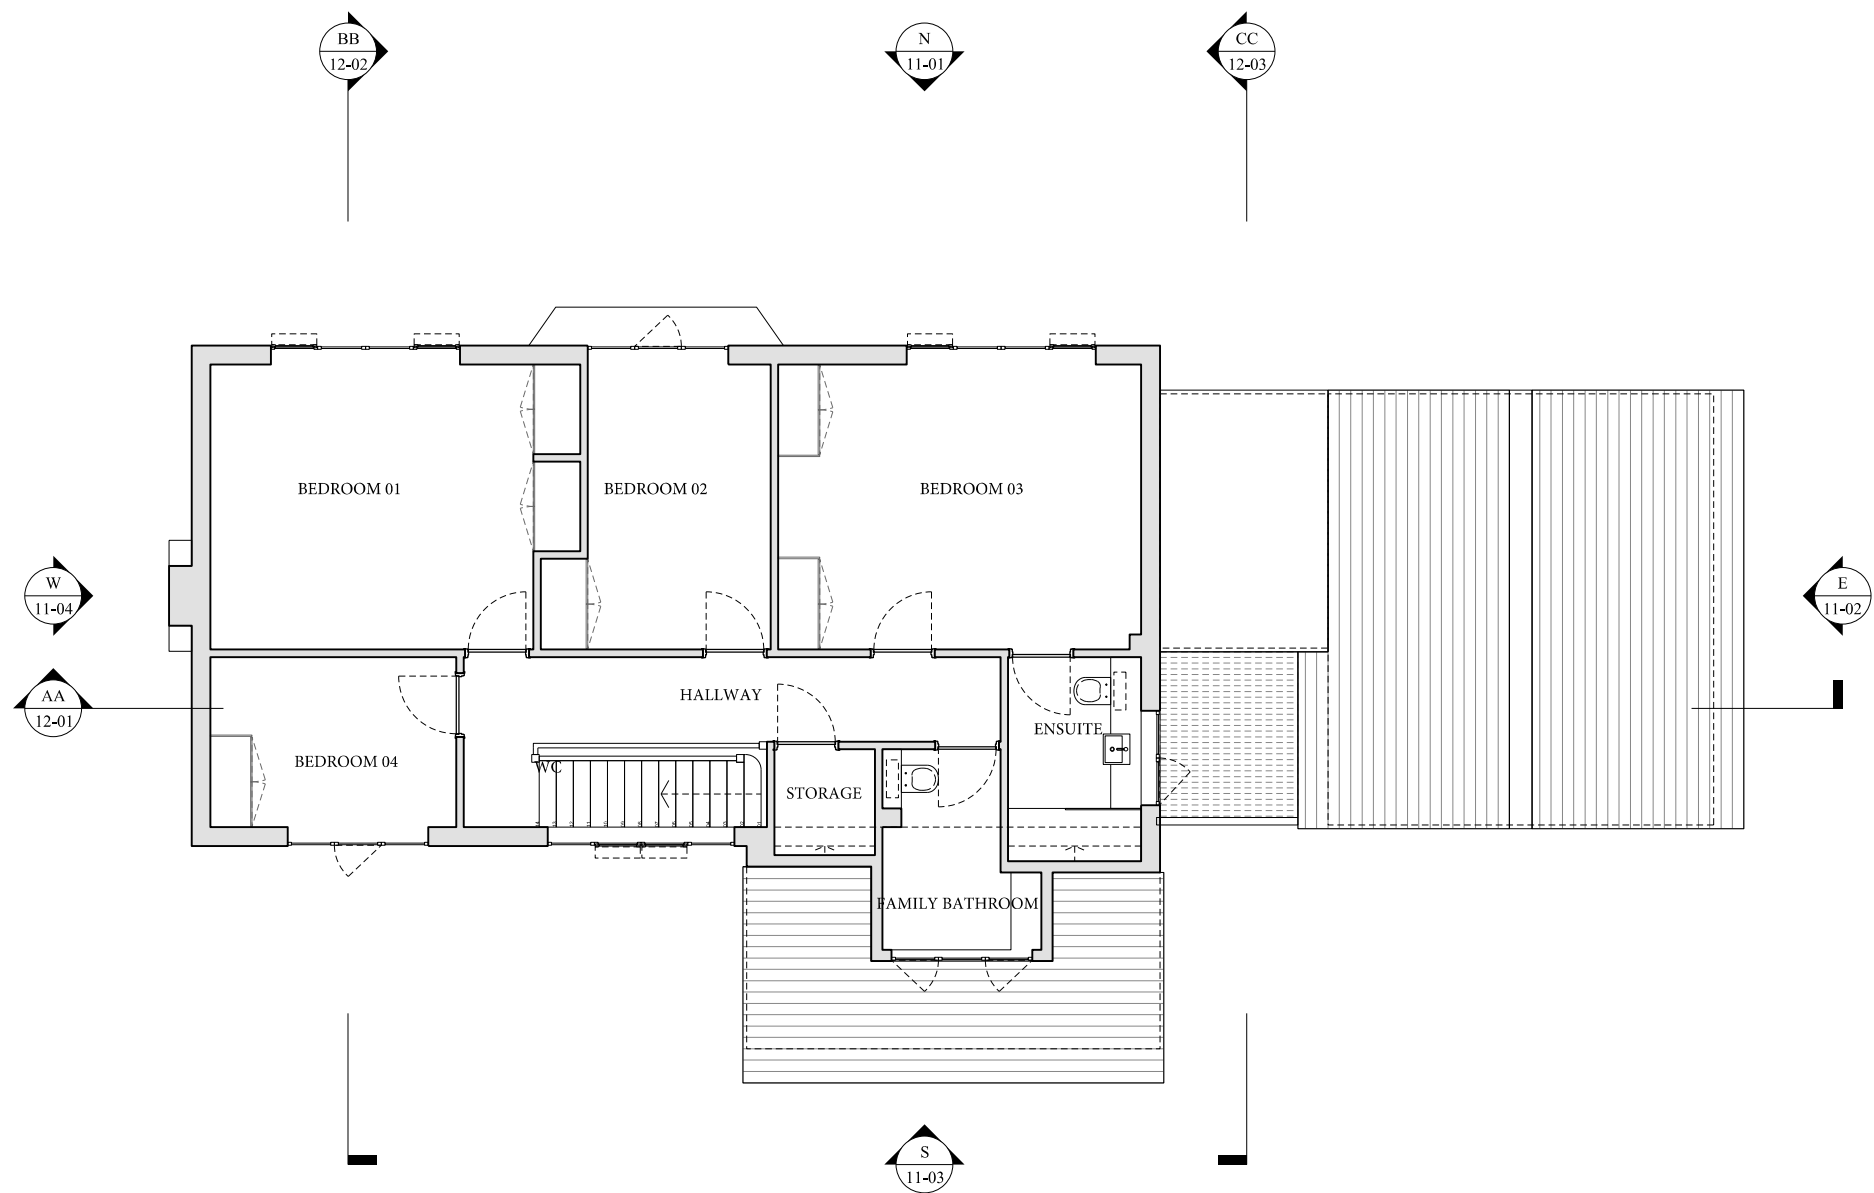


EXISTING PLAN - FIRST

Notes

--



26 Brook Lane
Lindfield, RH16 1SG
Scale 1:100 @ A3

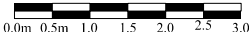

0.0m 0.5m 1.0 1.5 2.0 2.5 3.0

Dimensions are indicative only and subject to detailed design and survey. Structural calculations and design by others.

Rev	Date	Description
P01	03/04/2026	Released For Planning
-	--/--	-----
-	--/--	-----
-	--/--	-----
-	--/--	-----
-	--/--	-----

Title	Existing Plan - First
Number	1020-PL-10-02
Purpose	For Planning
Scale	1:100 @ A3
Created	08/03/2026
Revision	P01

Studio Wilkinson
Architecture & Design
www.studiowilkinson.com

All copyright information included within this drawing remains the property of Studio Wilkinson Limited 2026