


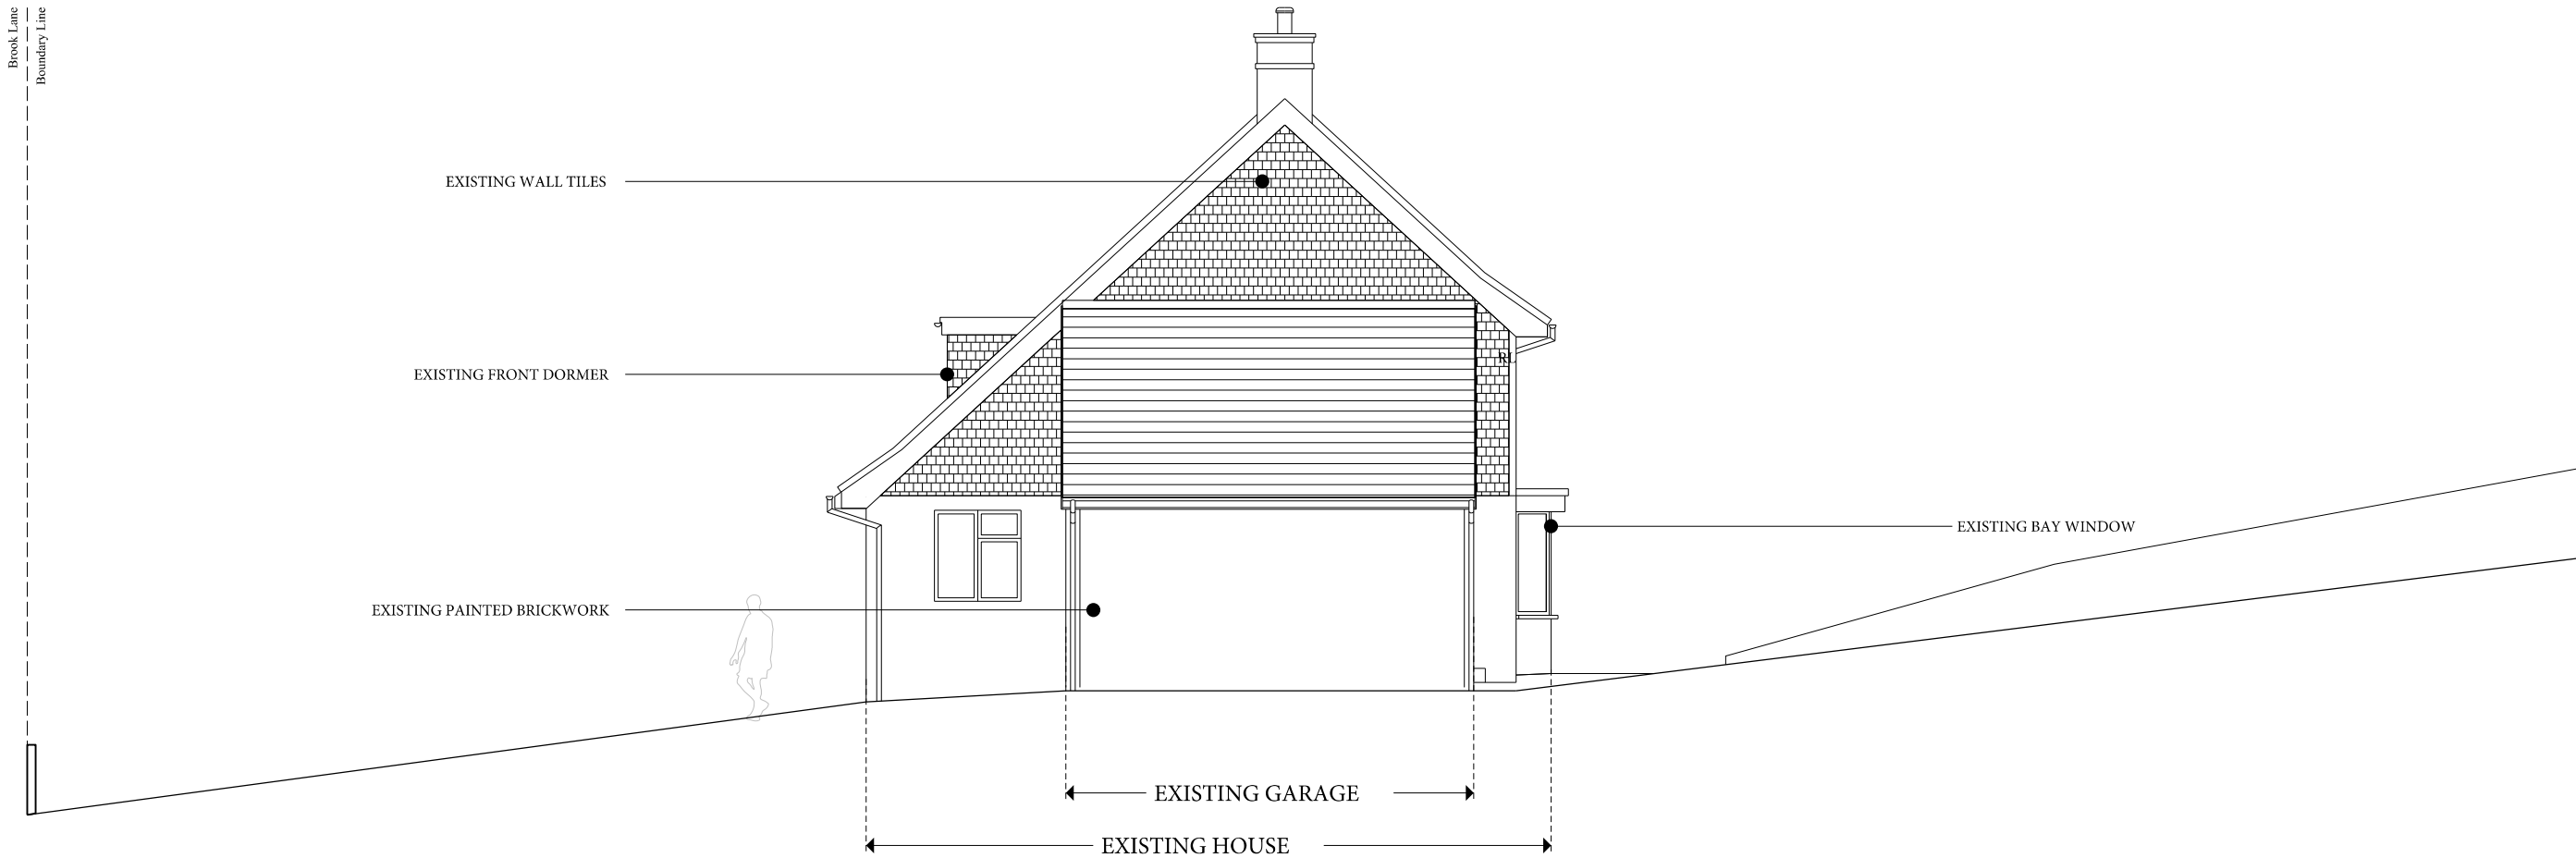

EXISTING ELEVATION - EAST

Notes --

26 Brook Lane

Lindfield, RH16 1SG

Scale 1:100 @ A3

0.0m 0.5m 1.0 1.5 2.0 2.5 3.0

Dimensions are indicative only and subject to detailed design and survey. Structural calculations and design by others.

Rev	Date	Description
P01	03/04/2026	Released For Planning
-	--/------	-----
-	--/------	-----
-	--/------	-----
-	--/------	-----
-	--/------	-----

Title	Existing Elevation - East
Number	1020-PL-11-02
Purpose	For Planning
Scale	1:100 @ A3
Created	08/03/2026
Revision	P01

Studio Wilkinson

Architecture & Design

www.studiowilkinson.com

All copyright information included within this drawing remains the property of Studio Wilkinson Limited 2026