


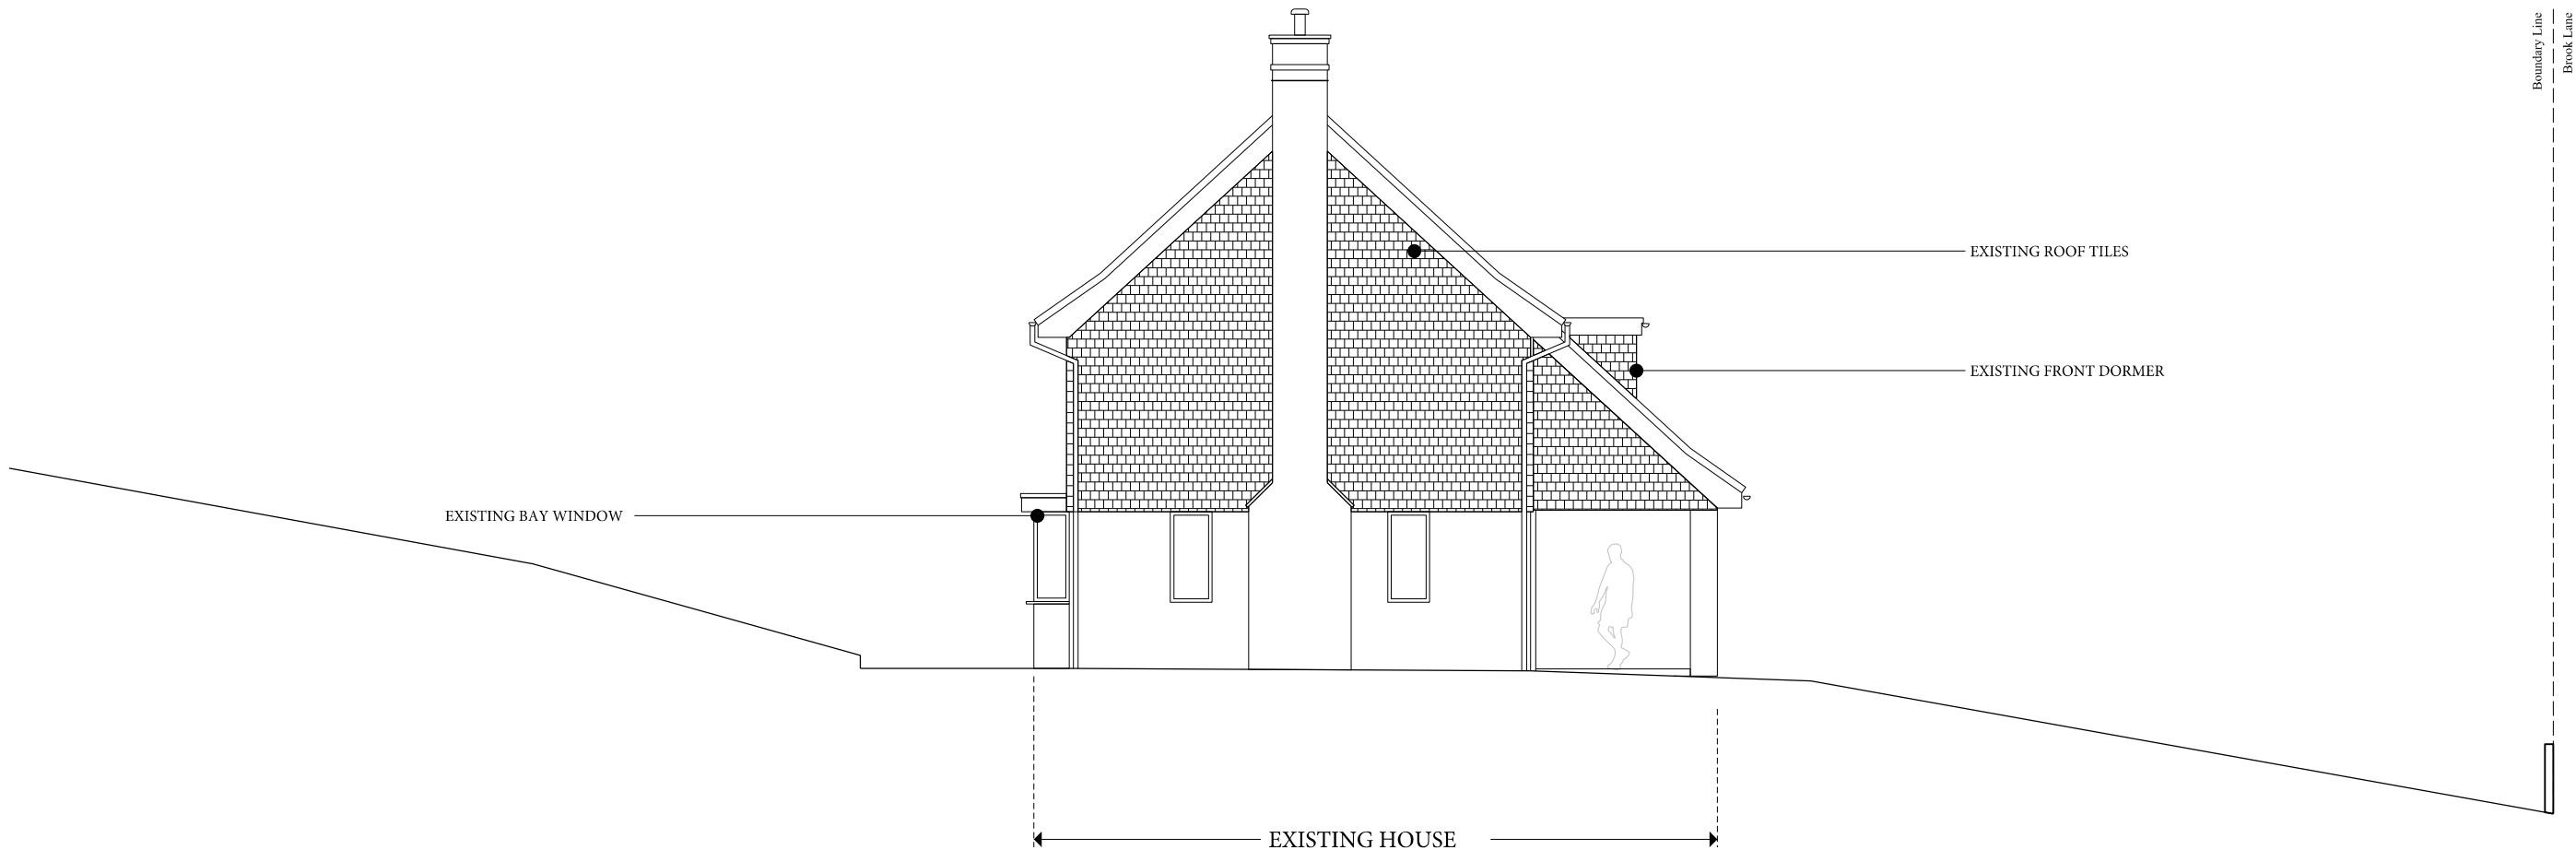

EXISTING ELEVATION - WEST

Notes

--

26 Brook Lane

Lindfield, RH16 1SG

Scale 1:100 @ A3



Dimensions are indicative only and subject to detailed design and survey. Structural calculations and design by others.

Rev

Date

Description

P01

03/04/2026

Released For Planning

-

--/--/----

-

--/--/----

-

--/--/----

-

--/--/----

Title

Number

Purpose

Scale

Created

Revision

Existing Elevation - West

1020-PL-11-04

For Planning

1:100 @ A3

08/03/2026

P01

Studio Wilkinson
Architecture & Design
www.studiowilkinson.com

All copyright information included within this drawing remains the property of Studio Wilkinson Limited 2026