


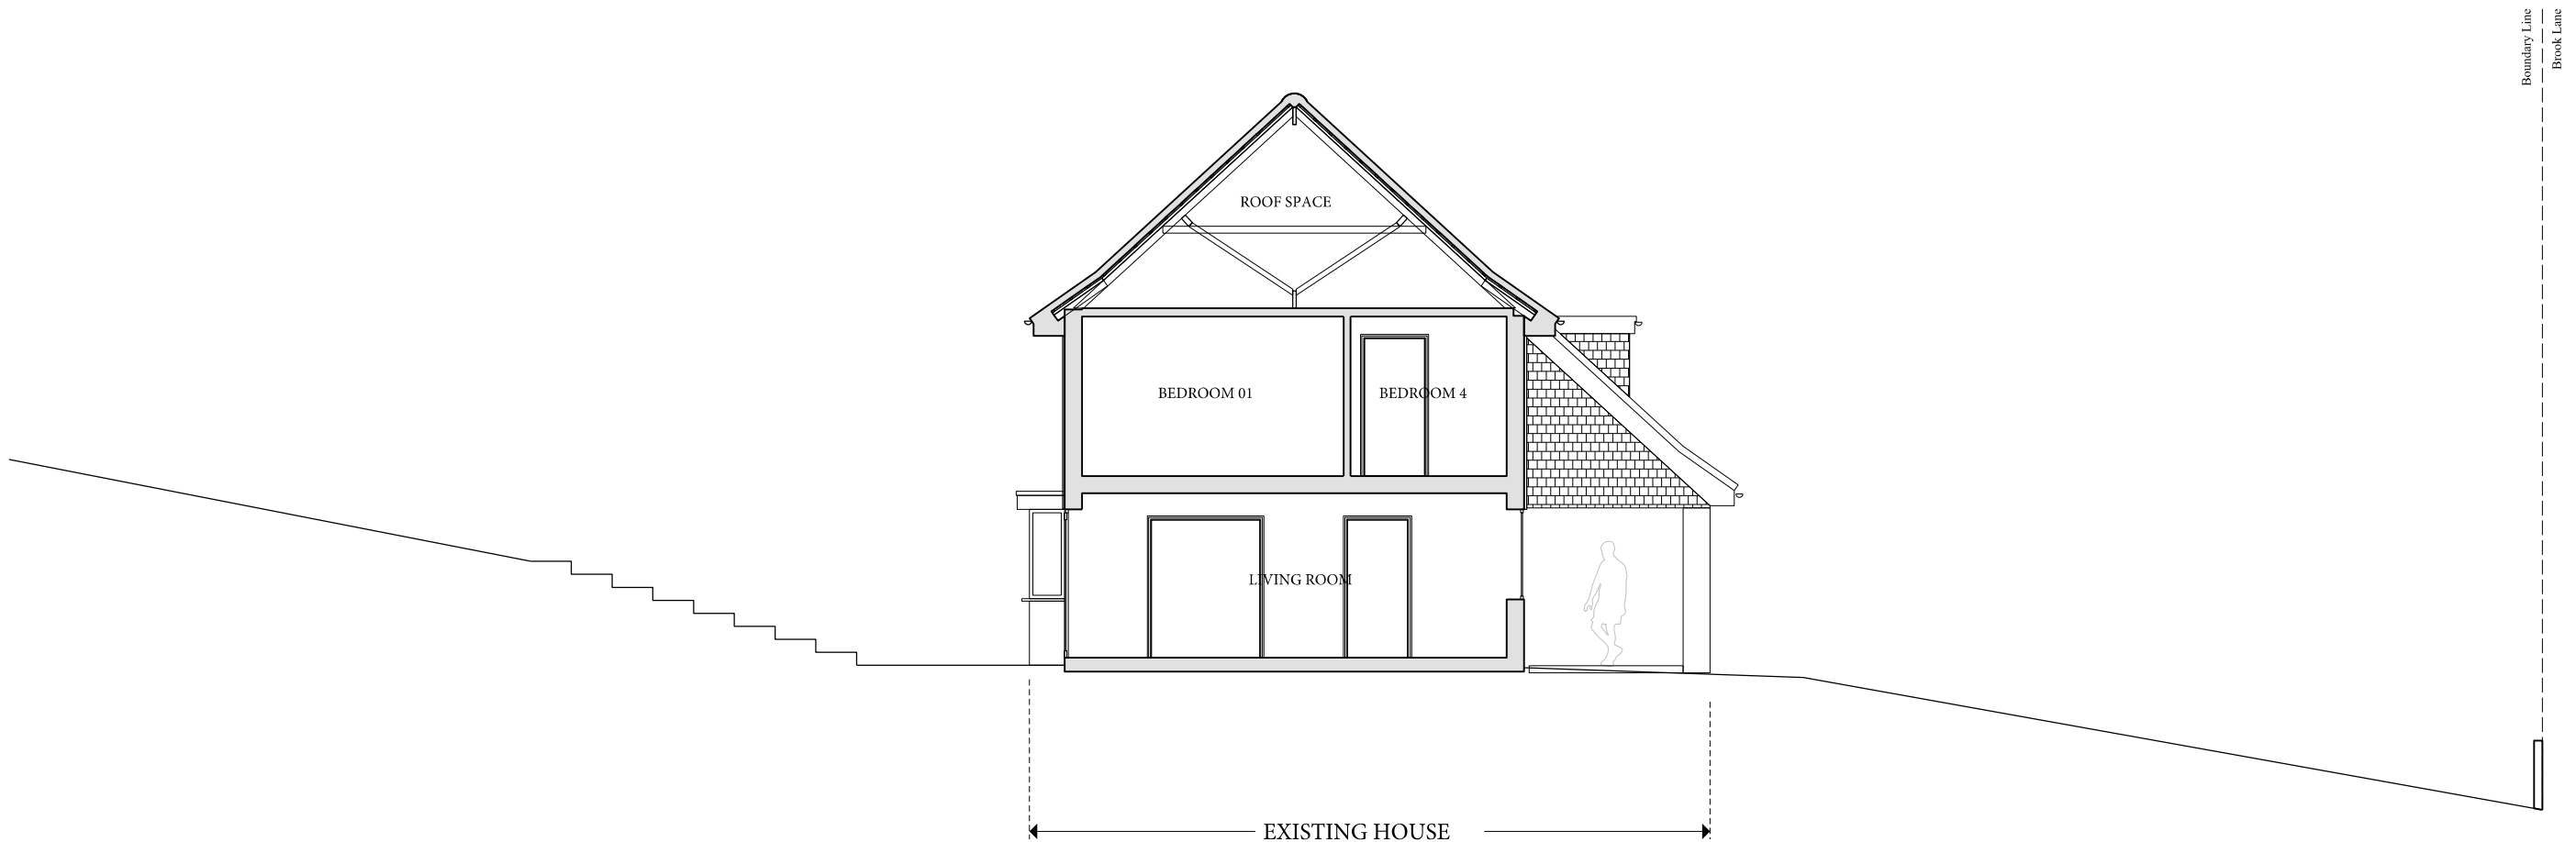

EXISTING SECTION - BB

Notes

--

26 Brook Lane

Lindfield, RH16 1SG

Scale 1:100 @ A3



Dimensions are indicative only and subject to detailed design and survey. Structural calculations and design by others.

Rev

Date

Description

P01

03/04/2026

Released For Planning

-

--/--/----

-----

-

--/--/----

-----

-

--/--/----

-----

-

--/--/----

-----

Title

Number

Purpose

Scale

Created

Revision

Existing Section - BB

1020-PL-12-02

For Planning

1:100 @ A3

08/03/2026

P01

Studio Wilkinson

Architecture & Design

www.studiowilkinson.com

All copyright information included within this drawing remains the property of Studio Wilkinson Limited 2026