


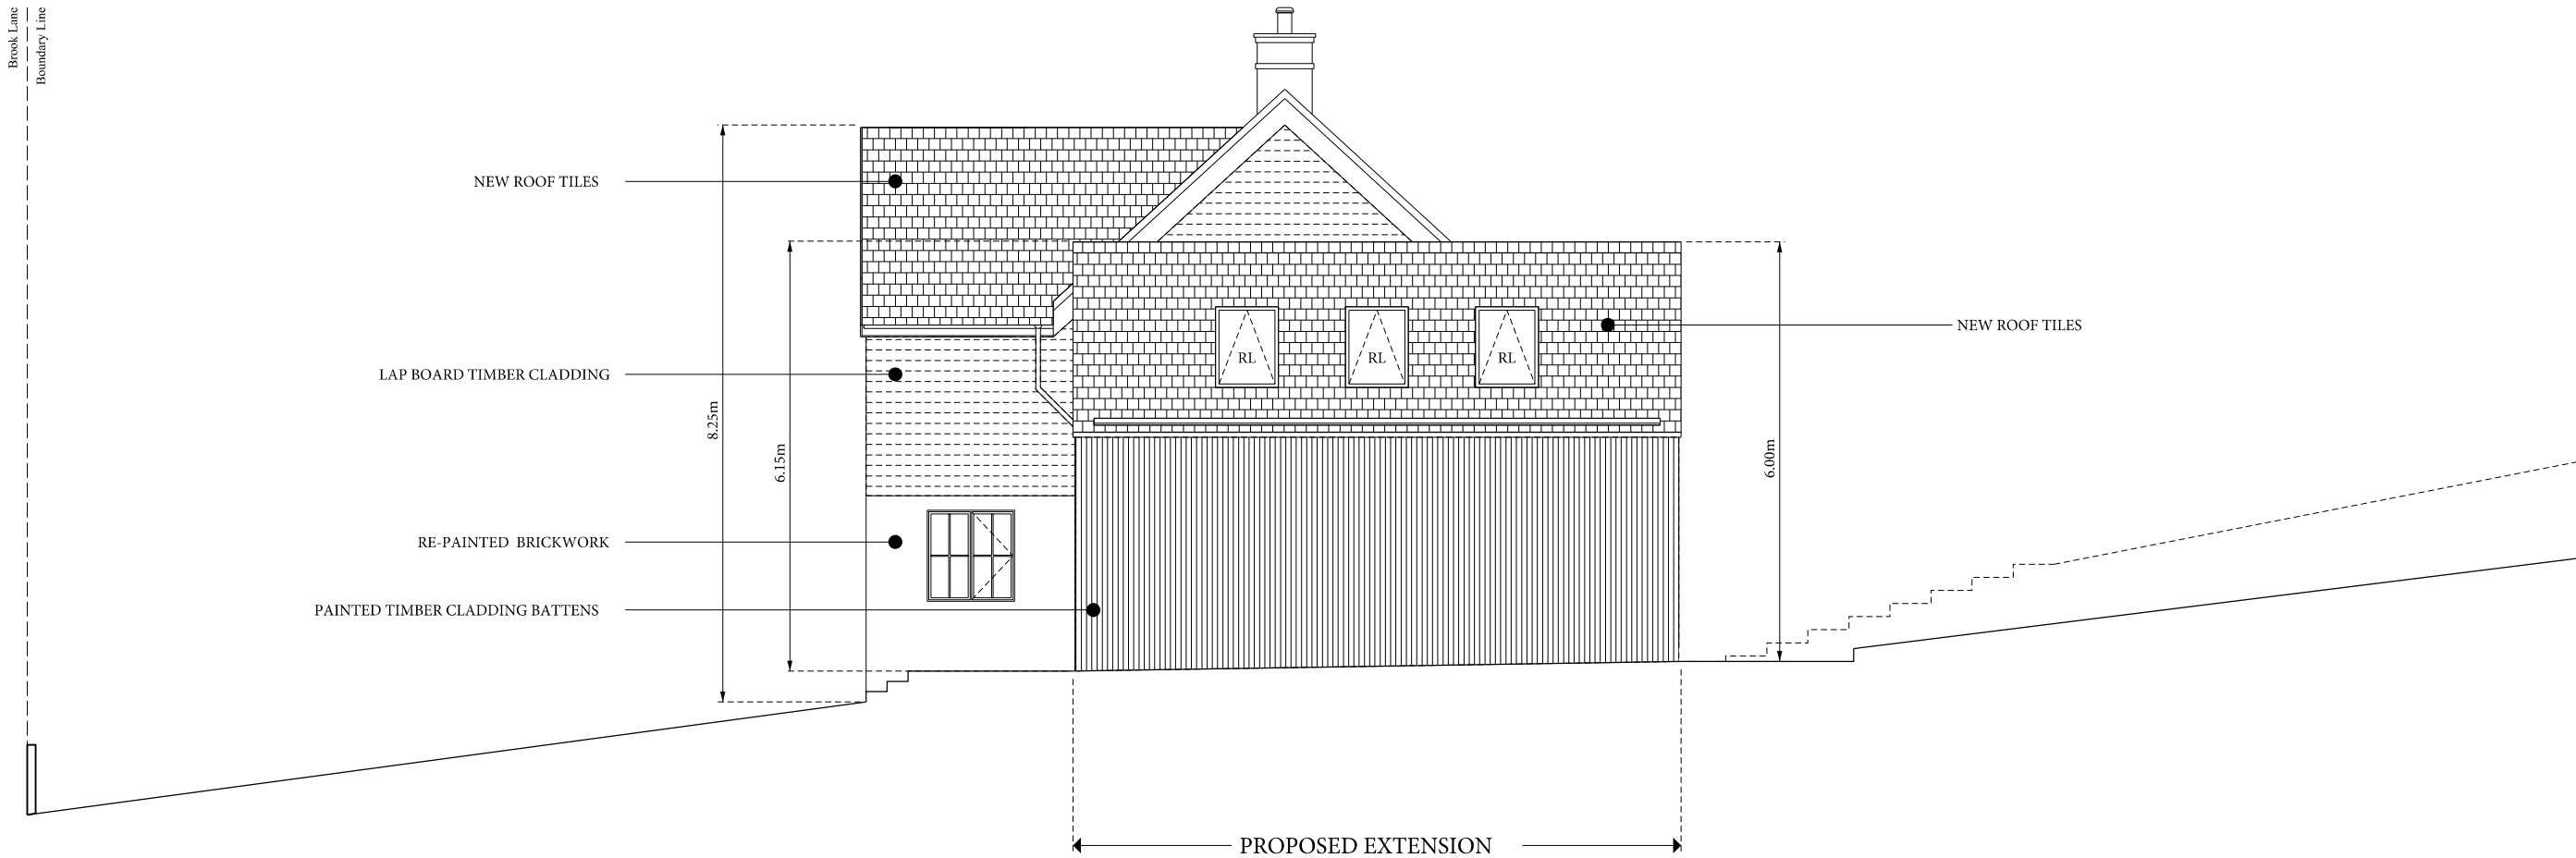

PROPOSED ELEVATION - EAST

Notes

--

26 Brook Lane
Lindfield, RH16 1SG

Scale 1:100 @ A3



Dimensions are indicative only and subject to detailed design and survey. Structural calculations and design by others.

Rev

Date

Description

P01

20/03/2026

Updated to Reflect Latest Proposal

P02

03/04/2026

Cladding Updated

-

--/--/----

-

--/--/----

-

--/--/----

Title

Number

Purpose

Scale

Created

Revision

Proposed Elevation - East

1020-PL-21-02

For Planning

1:100 @ A3

08/03/2026

P02

Studio Wilkinson
Architecture & Design
www.studiowilkinson.com

All copyright information included within this drawing remains the property of Studio Wilkinson Limited 2026