


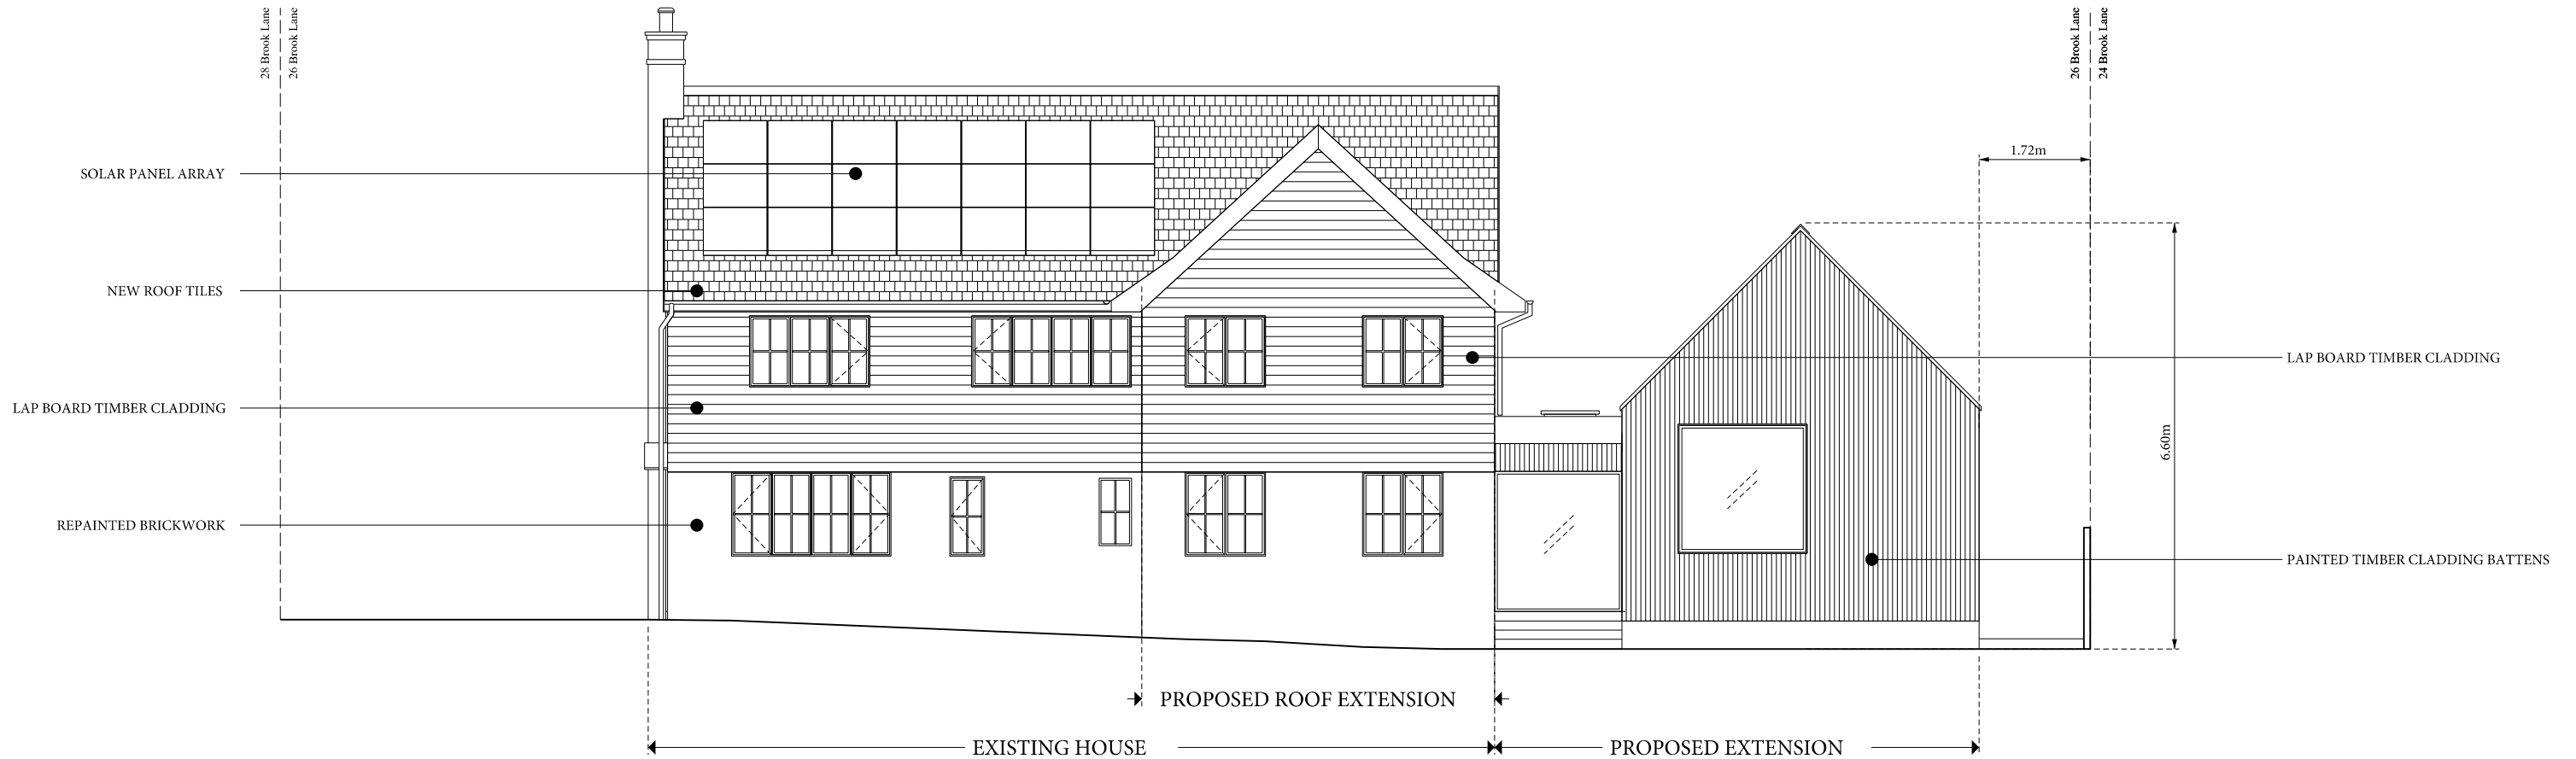

PROPOSED ELEVATION - SOUTH

Notes

--

26 Brook Lane
Lindfield, RH16 1SG
Scale 1:100 @ A3

0.0m 0.5m 1.0 1.5 2.0 2.5 3.0

Dimensions are indicative only and subject to detailed design and survey. Structural calculations and design by others.

Rev	Date	Description
P01	20/03/2026	Updated to Reflect Latest Proposal
P02	03/04/2026	Cladding Updated
-	--/--/----	-----
-	--/--/----	-----
-	--/--/----	-----

Title	Proposed Elevation - South
Number	1020-PL-21-03
Purpose	For Planning
Scale	1:100 @ A3
Created	08/03/2026
Revision	P02

Studio Wilkinson
Architecture & Design
www.studiowilkinson.com

All copyright information included within this drawing remains the property of Studio Wilkinson Limited 2026