


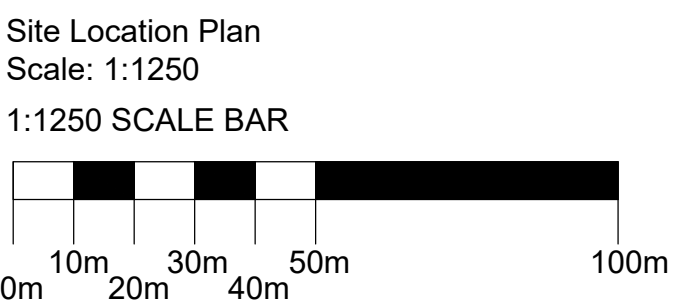
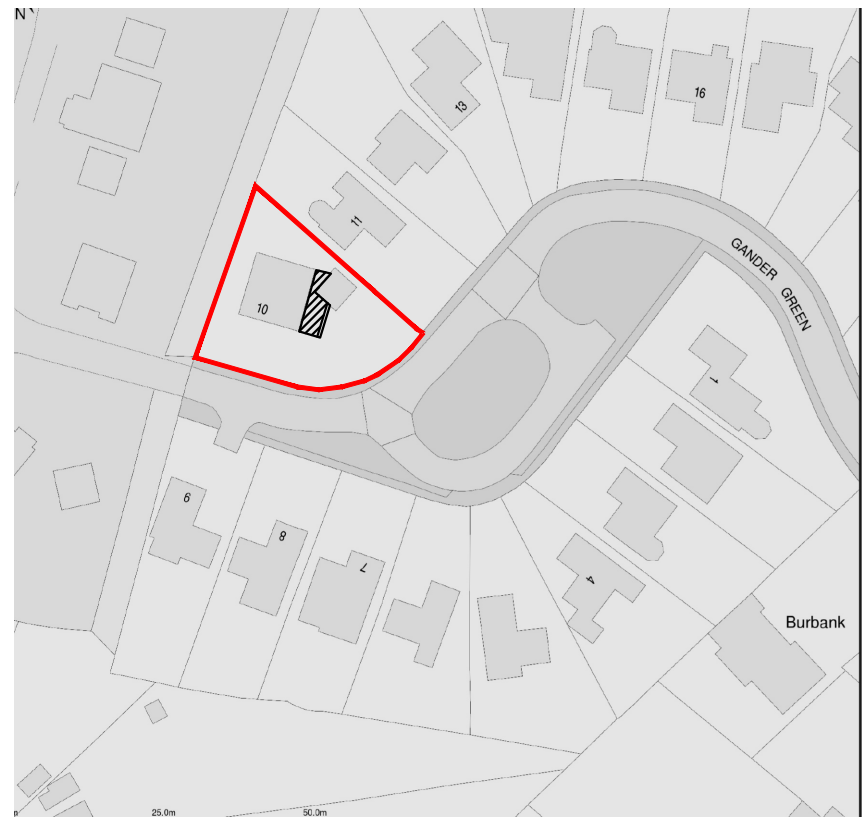


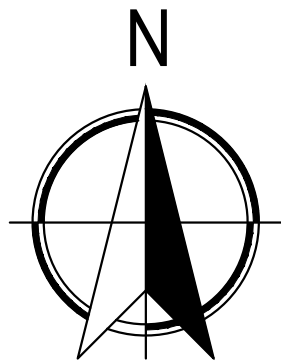

Charred Larch Timber
Cladding, Reference:
Shou Sugi Ban -
Takage Charred Larch

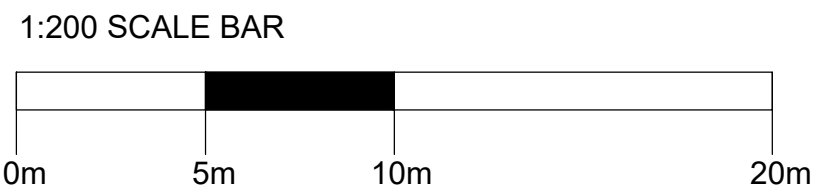


Proposed Brickwork
Reference: NR Taylor:
Mystique

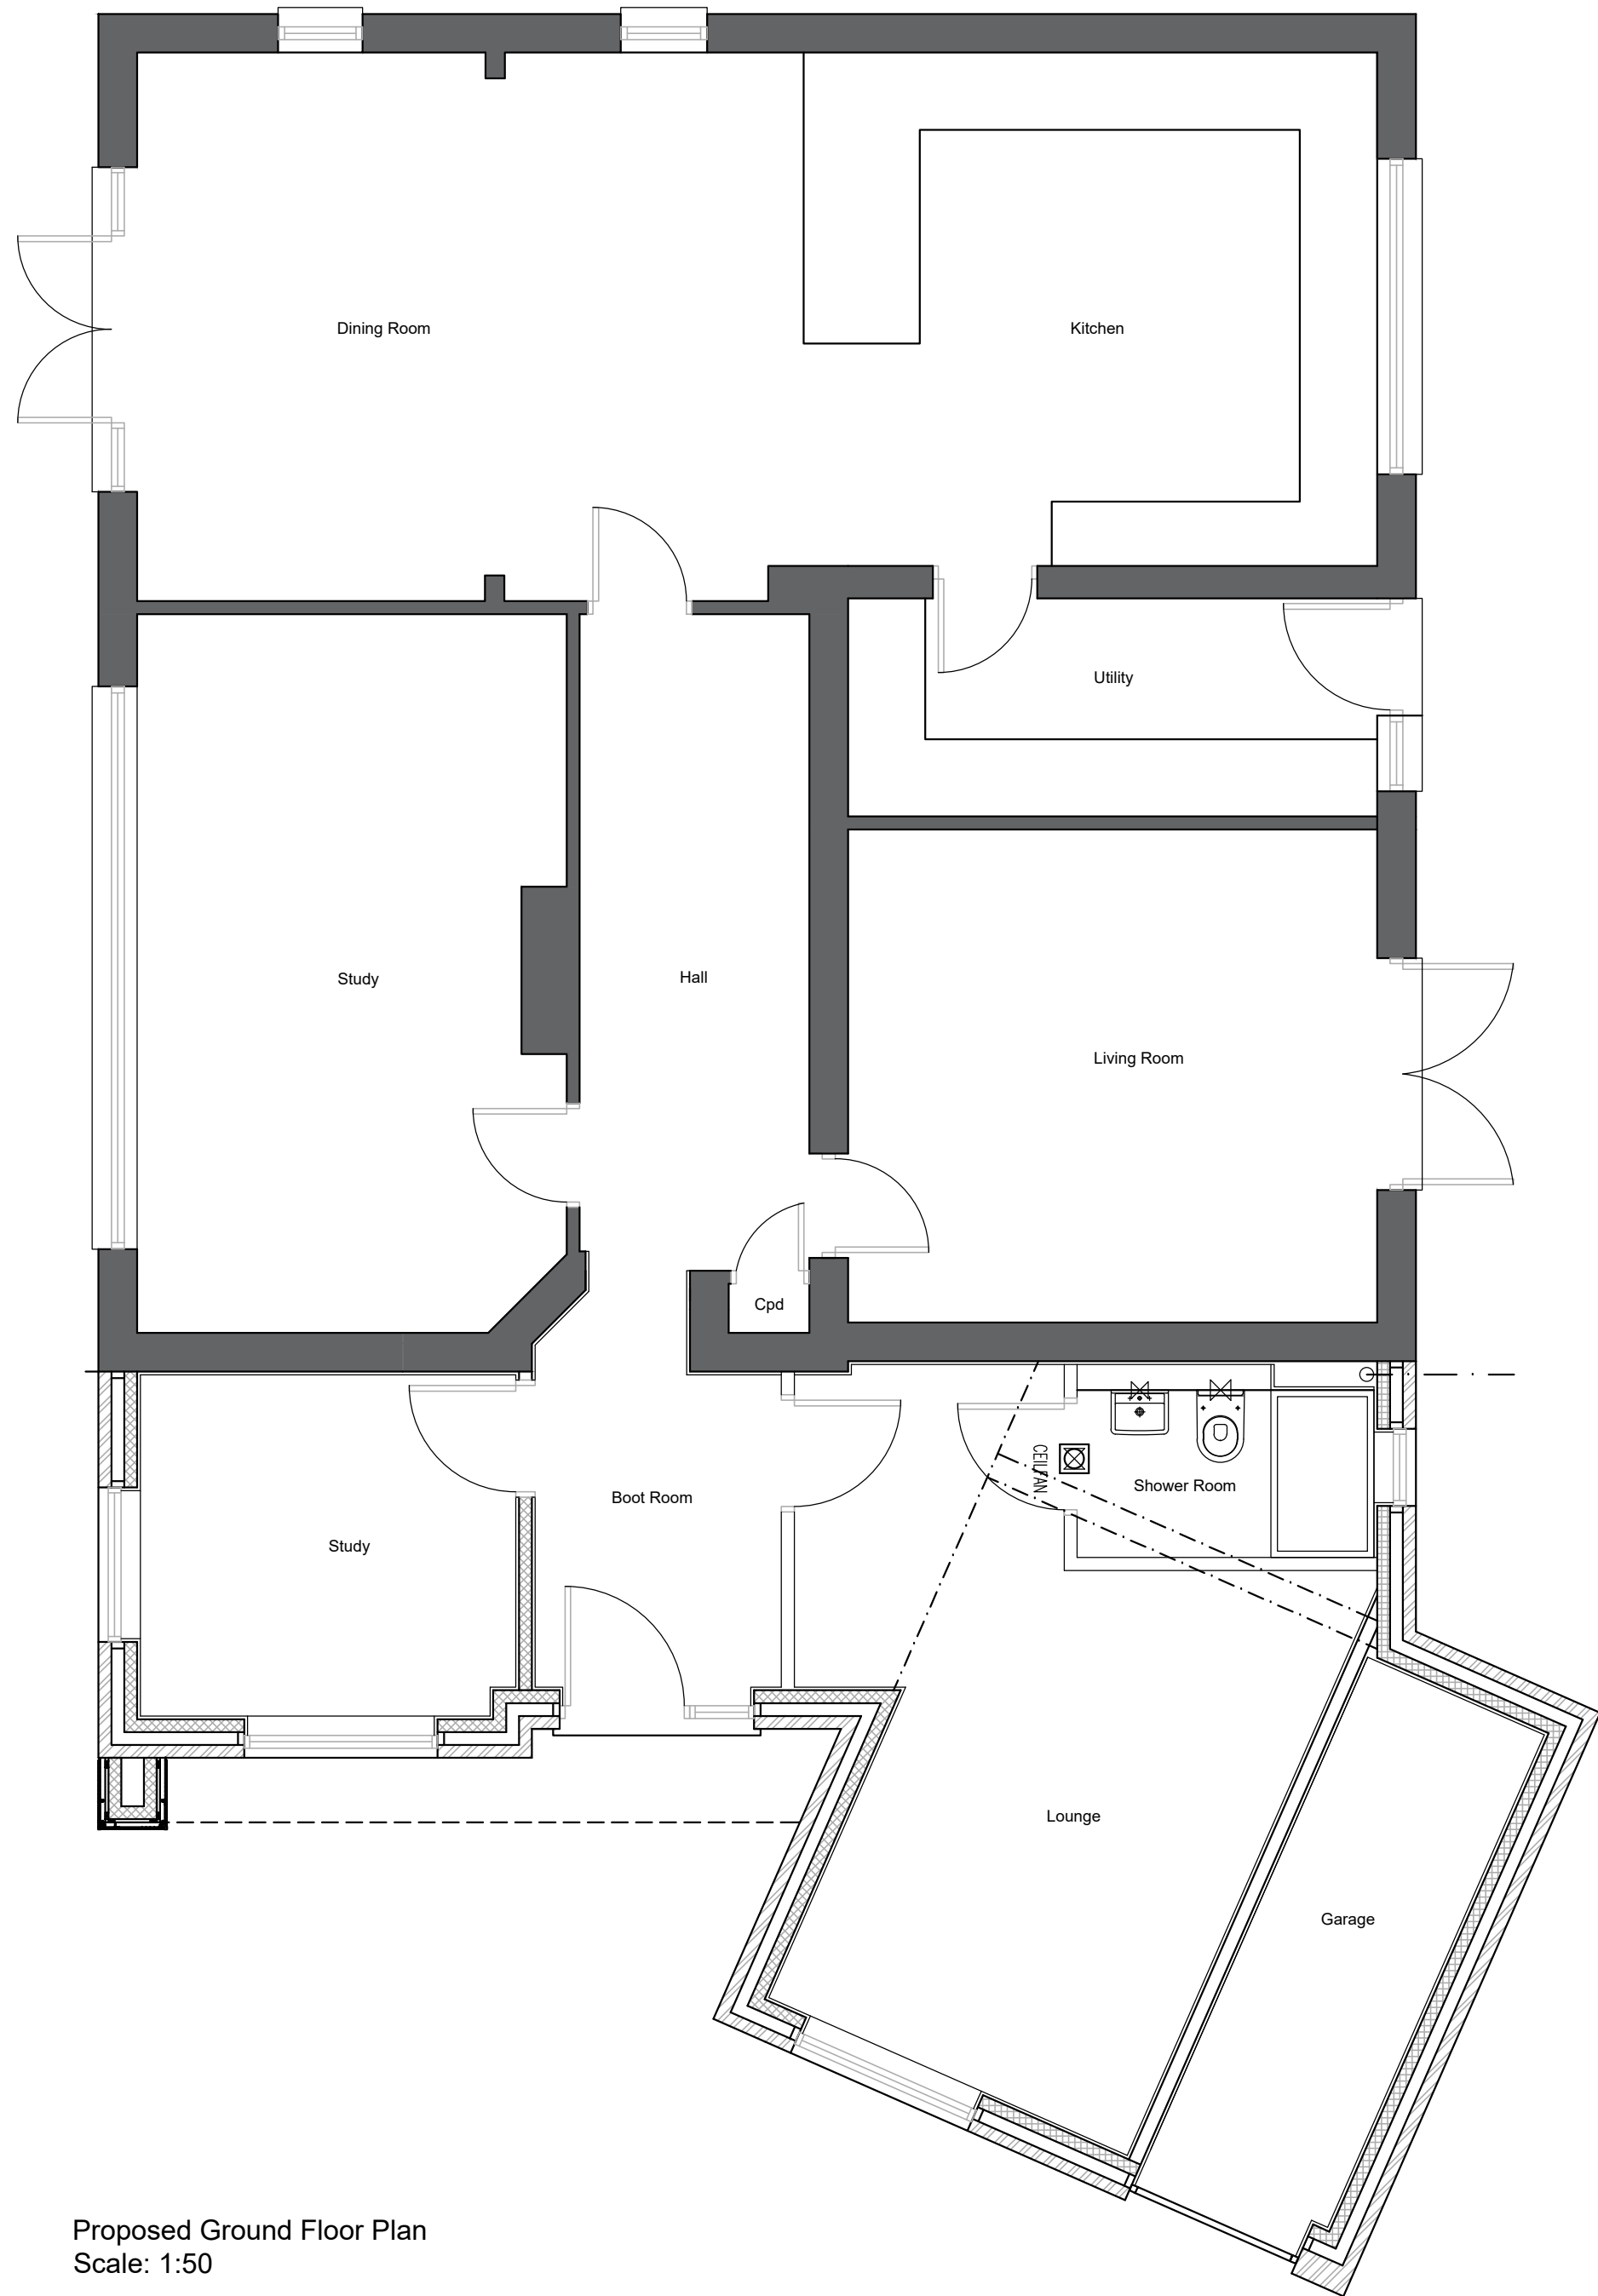

Proposed Side Elevation
Scale: 1:50



Proposed Side Elevation
Scale: 1:50

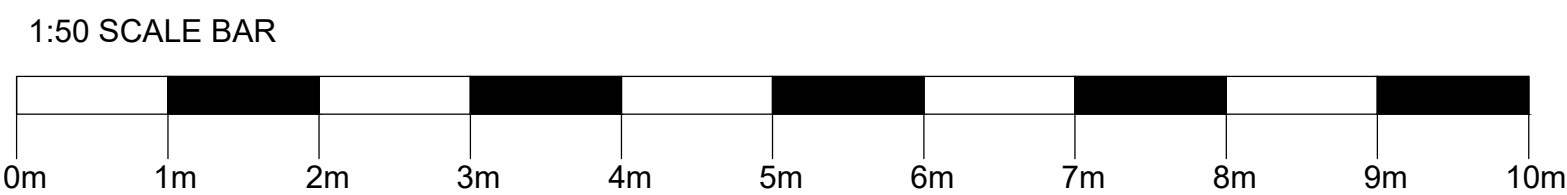

PLANNING DRAWING

**JAMES
BURTON
ARCHITECTURAL
DESIGN**



Mr and Mrs McCallum
10 Gander Green, Haywards Heath, RH16 1RB
Proposed Front Extension
Proposed Plans & Elevations
May 2019
Drawing 2019/101 B
Scale: As shown @A1