




0 500 1000 1500 2000 2500m
1:50000

SITE LOCATION (Scale 1:50000)

Ordnance Survey map extract
based upon Landranger map series
with the permission of the controller of
His Majesty's Stationery Office
Licence No. 0100023487
Crown copyright.



SITE PHOTOGRAPH

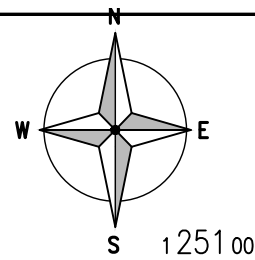


1251.00

1250.00

1249.00

← = Site Access

← = Access Route

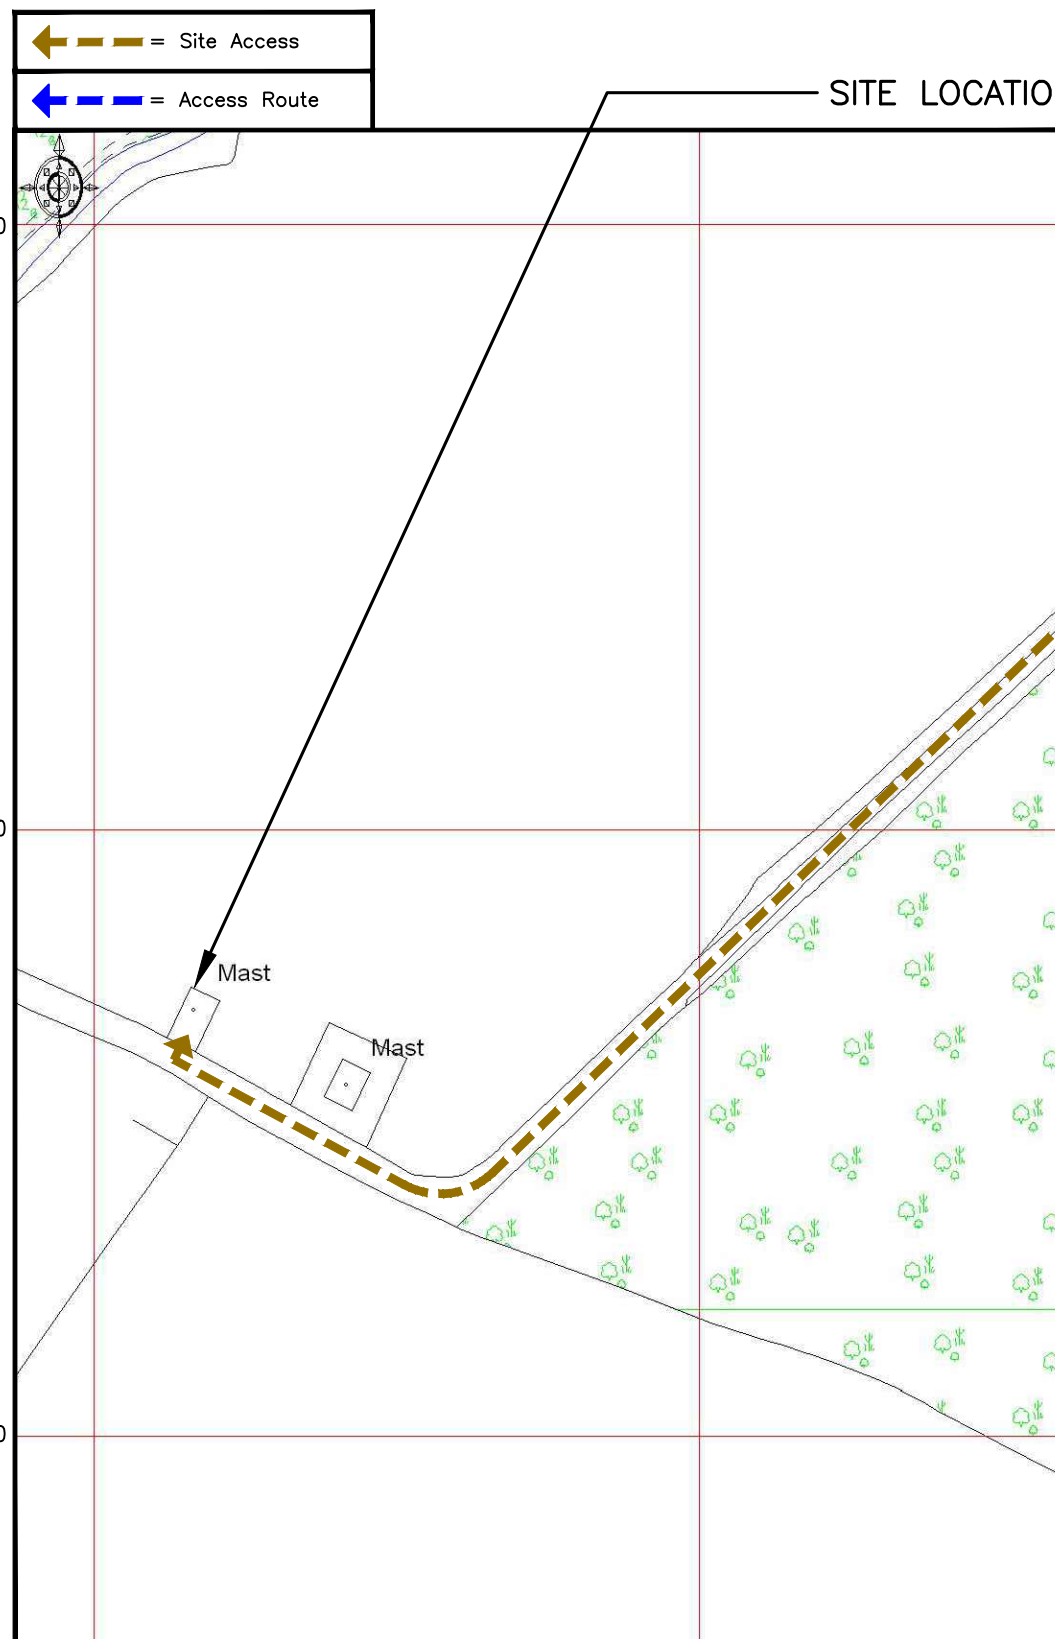

DETAILED SITE LOCATION (Scale 1:1250)

Based upon Ordnance Survey map extract
with the permission of the Controller of
His Majesty's Stationery Office.
Crown copyright.
Licence No. 100020449

0 12.5 25 37.5 50 62.5m
1:1250

ALL DIMENSIONS ARE IN mm UNLESS NOTED OTHERWISE

N.G.R E:535316 N:124965

DIRECTIONS TO SITE:
FROM A23, TAKE A272 TOWARDS HAYWARDS
HEATH. AS YOU ENTER THE TOWN, FOLLOW
THE A272 AROUND THE ONE-WAY SYSTEM. AT
THE BOTTOM OF THE HIGH STREET TURN LEFT
AT THE ROUNDABOUT ONTO B2111. GO
STRAIGHT AHEAD AT THE NEXT TWO
ROUNDABOUTS AND ENTER THE CONSERVATION
AREA. TAKE THE RIGHT FORK (ALMOST
DOUBLING BACK ON YOURSELF) SIGNPOSTED
B2111 LEWES. TAKE THE 4TH ROAD ON THE
LEFT, THEN LEFT AGAIN TOWARDS THE FARM.
GO DOWN THE ROAD TOWARDS THE FARM.
TURN RIGHT OUTSIDE THE FARM, THEN LEFT
IN THE WOODS. FOLLOW TRACK AROUND
INDUSTRIAL BUILDINGS, THEN TURN LEFT AND
LEFT AGAIN. FOLLOW TRACK TO H3G MAST.
1. SURROUNDING AREA IS A FARM
2. DISTANCE TO PUBLIC HIGHWAY APPROX.
235m

A	PLANNING ISSUE	RP	SD	19.11.25
REV	MODIFICATION	BY	CH	DATE



Cell Name	Opt.
LITTLE WALSTEAD FARM	—

Cell ID No				
CSID	—	VF	—	VMO2
11739204	—		046765	
Project No.	—	TM Cell ID	—	N/A
—	—		—	

Site Address / Contact Details
6 NOAHS ARK LANE LINDFIELD, WALTSTEAD MID SUSSEX, WEST SUSSEX, RH16 2LT

Drawing Title:				
SITE LOCATION MAPS				
Purpose of issue:				
PLANNING				
Dwg Rev:				
Drawing Number:				
100				
A				
Surveyed By:				
D.C				
Original Sheet Size:				
A3				
Pack Issue:				
Drawn:				
RP				
Date:				
19.11.25				
Checked:				
SD				
Date:				
19.11.25				
B				