


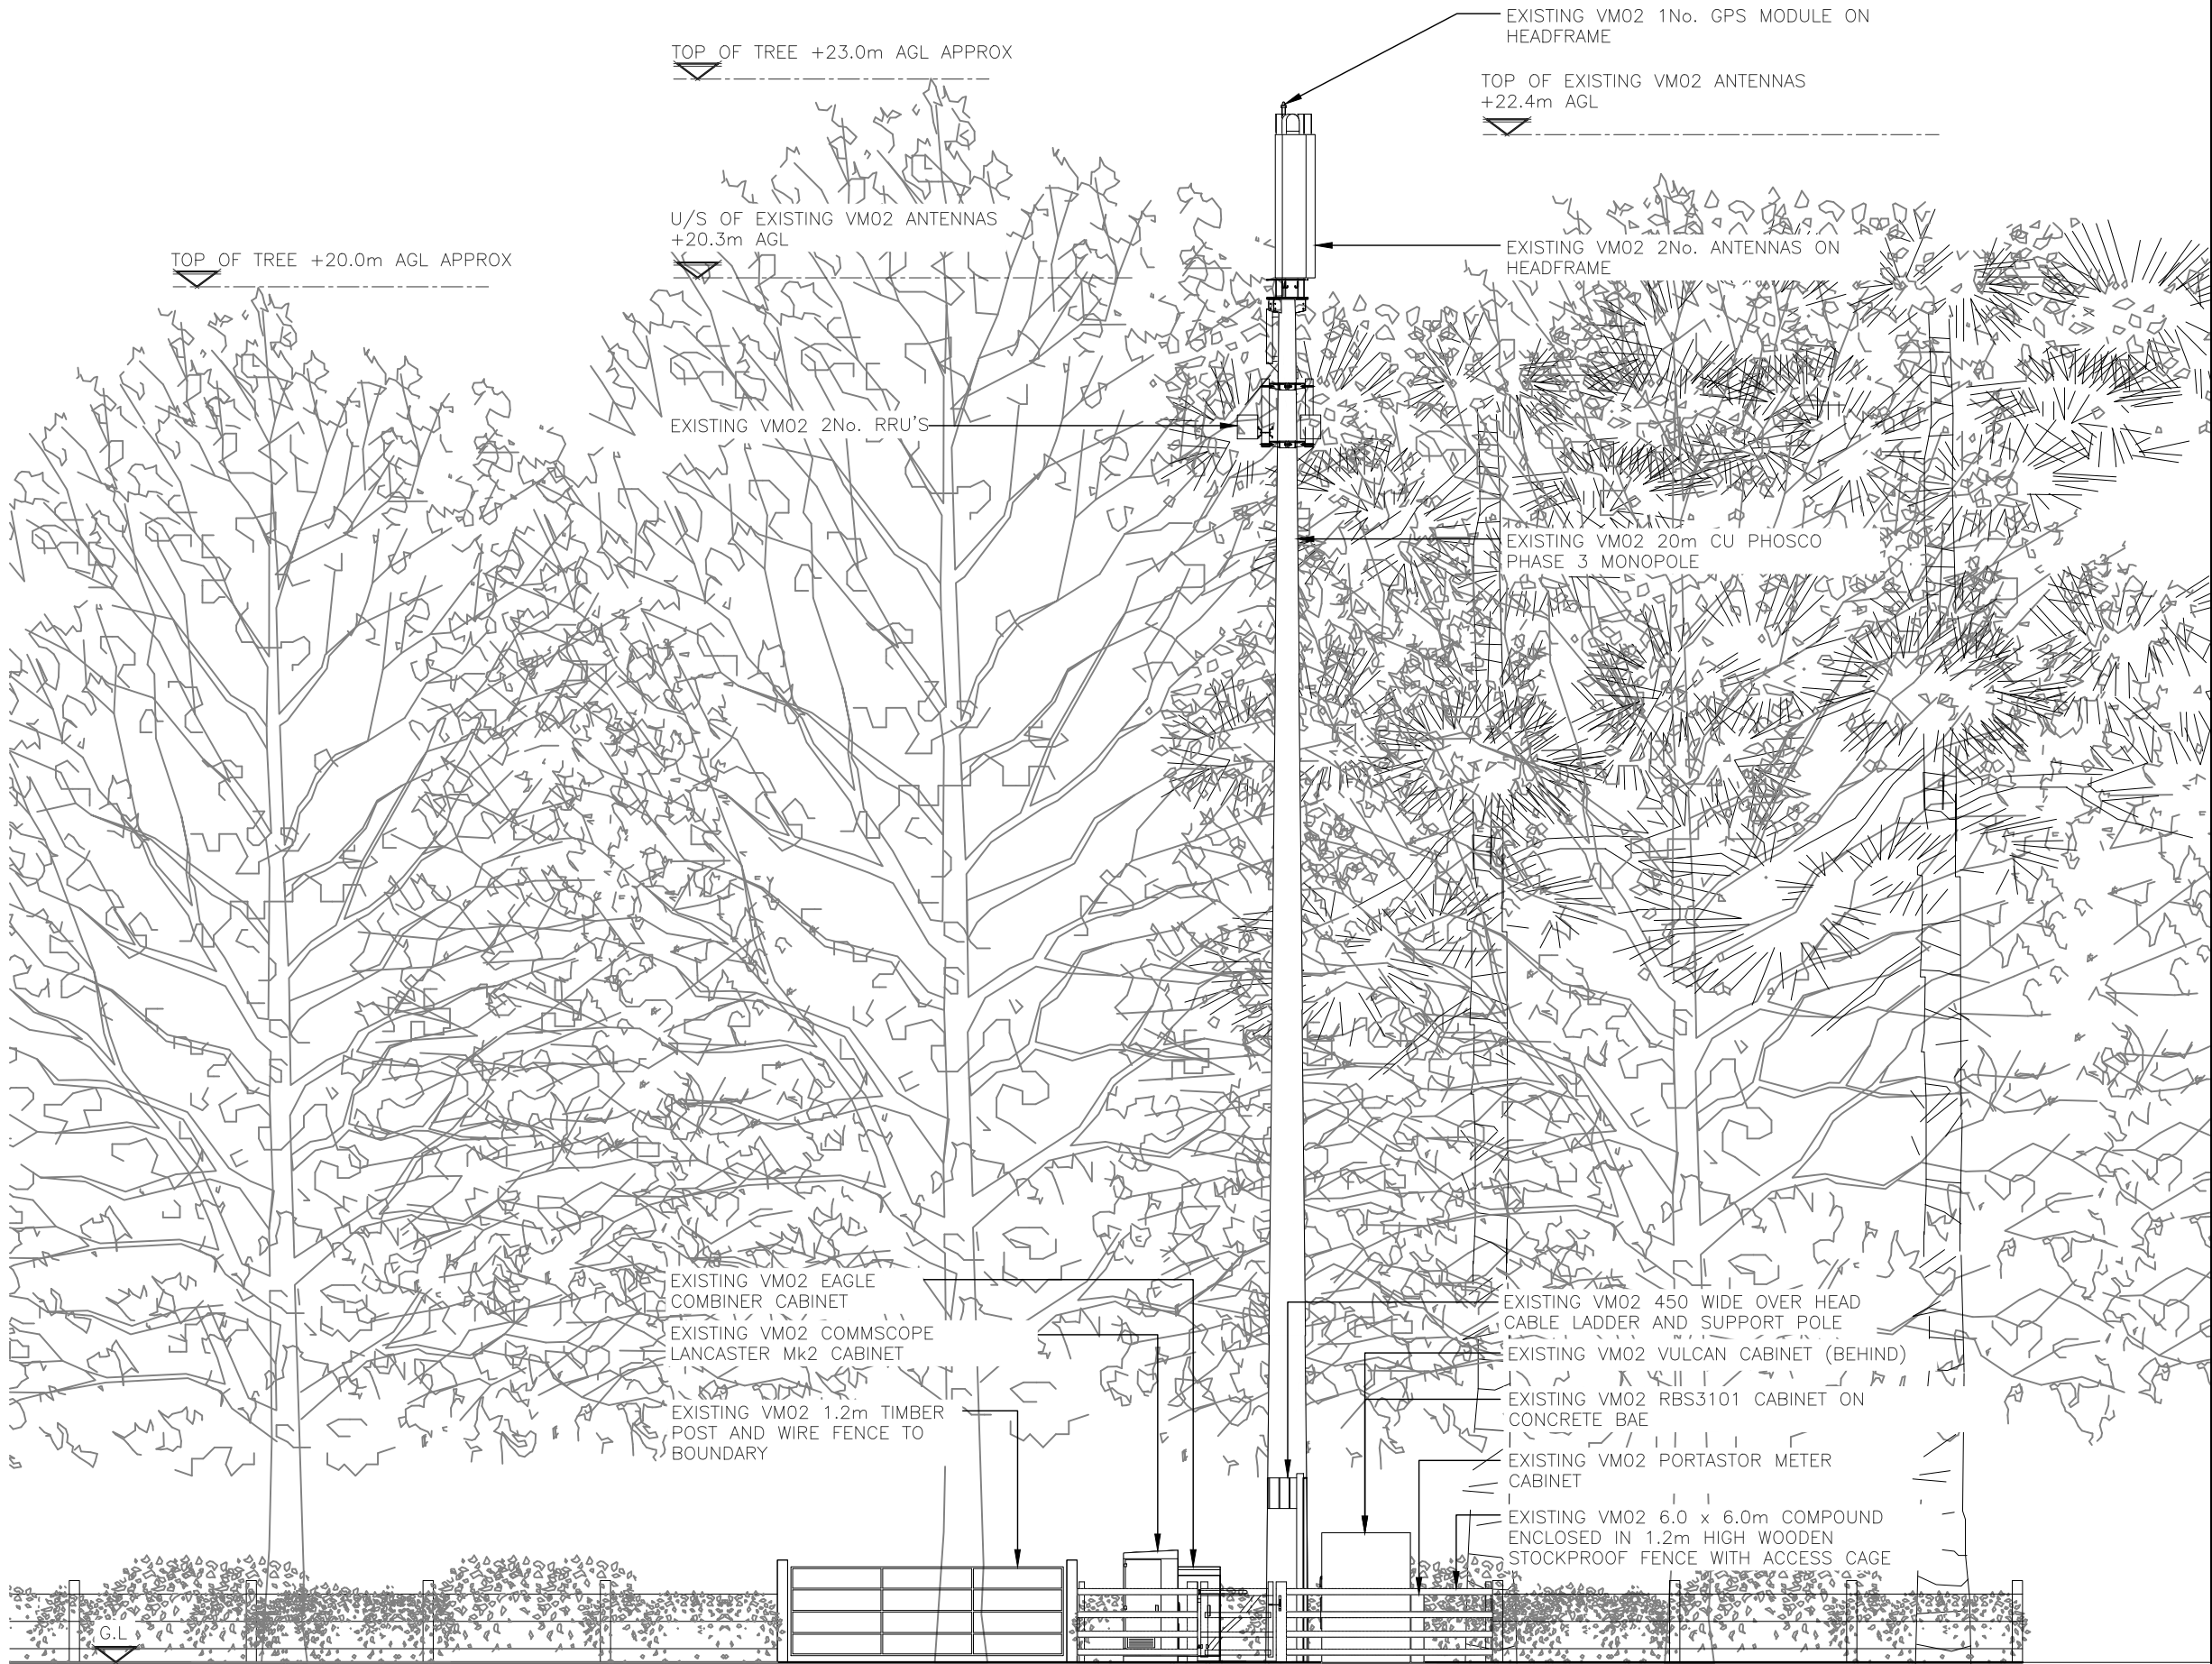

EXISTING ELEVATION
(1:100)



ALL DIMENSIONS ARE IN mm UNLESS NOTED OTHERWISE

N.G.R | E:535316 | N:124965

NOTES:

B	TREES AMNEDED	RP	SD	09.01.26
A	PLANNING ISSUE	RP	SD	19.11.25
REV	MODIFICATION	BY	CH	DATE

**Clarke Telecom**
Central Park Office
2nd Floor, Building C
Northampton Road
Manchester, M40 5BP
Tel: 0161 785 4500
Web: www.clarke-telecom.com

cornerstone

Cell Name	Opt.
LITTLE WALSTEAD FARM	—

Cell ID No				
CSID	—	VF	—	VMO2
11739204	—		046765	
Project No.	—	TM Cell ID	—	N/A
—	—		—	

Site Address / Contact Details
6 NOAHS ARK LANE LINDFIELD, WALTSTEAD MID SUSSEX, WEST SUSSEX, RH16 2LT

Drawing Title: EXISTING ELEVATION				
Purpose of issue: PLANNING				Dwg Rev: B
Drawing Number: 300				B
Surveyed By: D.C		Original Sheet Size: A3		Pack Issue:
Drawn: RP	Date: 19.11.25	Checked: SD	Date: 19.11.25	B