


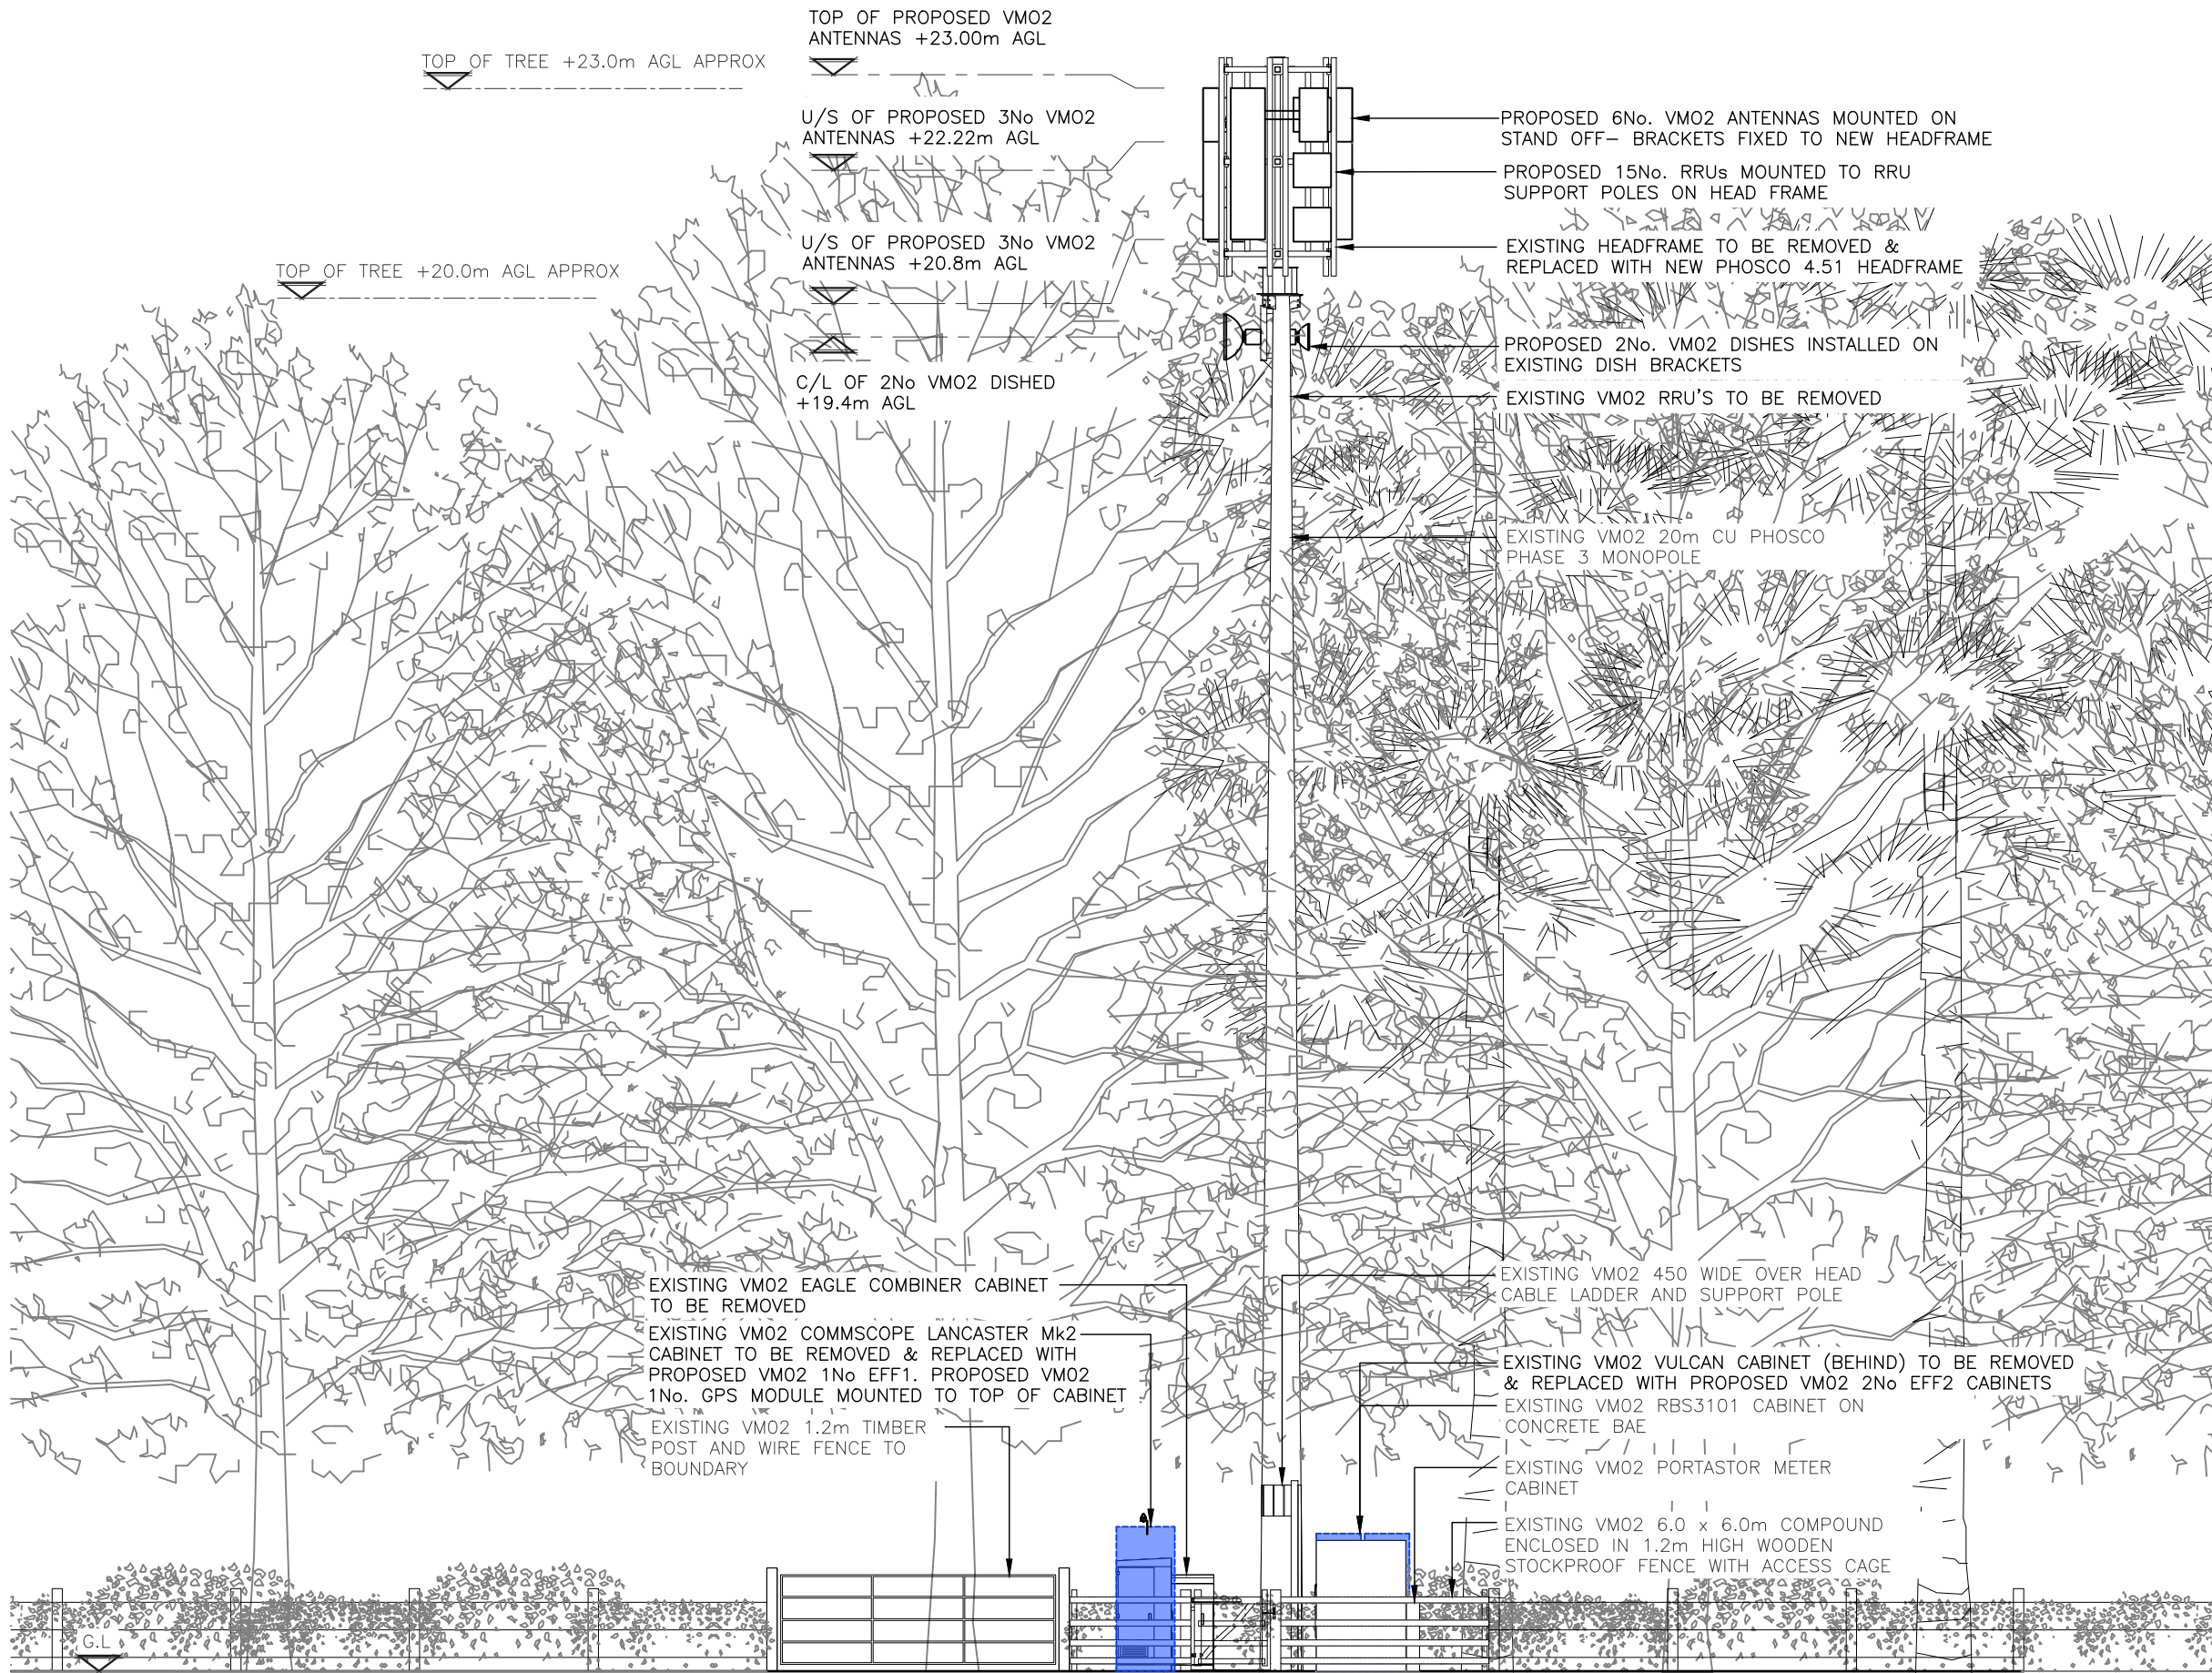

PROPOSED ELEVATION
(1:100)



1:100

ALL DIMENSIONS ARE IN mm UNLESS NOTED OTHERWISE

N.G.R | E:535316 | N:124965

NOTES:

B	TREES AMNEDED	RP	SD	09.01.26
A	PLANNING ISSUE	RP	SD	19.11.25
REV	MODIFICATION	BY	CH	DATE



Clarke
Telecom

Central Park Office
2nd Floor, Building C
Northampton Road
Manchester, M40 5BP
Tel: 0161 785 4500
Web: www.clarke-telecom.com



Cell Name	Opt.
LITTLE WALSTEAD FARM	—

Cell ID No		
CSID	VF	VMO2
11739204	—	046765
Project No.	TM Cell ID	N/A
—	—	—

Site Address / Contact Details
6 NOAHS ARK LANE LINDFIELD, WALTSTEAD MID SUSSEX, WEST SUSSEX, RH16 2LT

Drawing Title:		PROPOSED SITE ELEVATION			
Purpose of issue:			PLANNING		Dwg Rev:
Drawing Number:			301		B
Surveyed By:		D.C		Original Sheet Size:	Pack Issue:
				A3	
Drawn:	Date:	Checked:	Date:		
RP	19.11.25	SD	19.11.25		B