



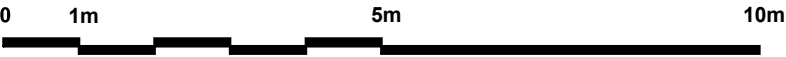

plain concrete roof tiles to match existing
3 no. Velux rooflights to front elevation
plain concrete tile hanging to gable end & dormer cheeks
white UPVC soffit/fascia with black UPVC rainwater goods
white UPVC fenestration to match existing
monocouche render to rear extension

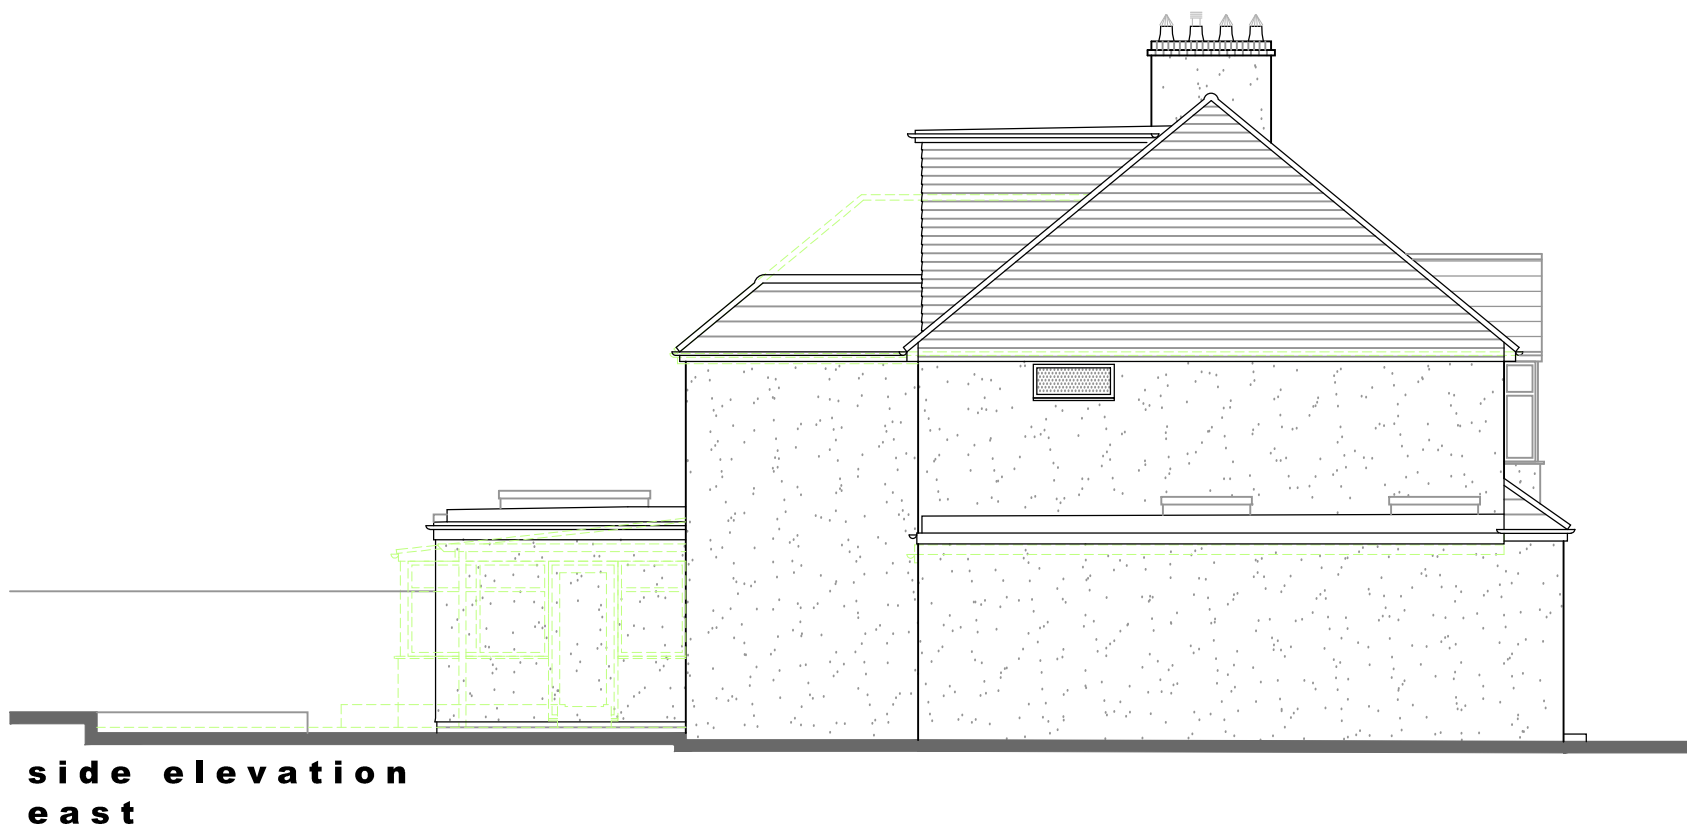

notes + revisions				client + project	title	scale	number
				Mr. & Mrs. T. Butler	Proposed Front + Side Elevations	1 : 100 @ A3	2634.PL06
				50 Stanford Avenue		date	status
				Hassocks		24.06.2026	PLANNING