




plain concrete roof tiles to match existing
plain concrete tile hanging to gable end & dormer cheeks
white UPVC soffit/fascia with black UPVC rainwater goods
white UPVC fenestration to match existing
monocouche render to rear extension
anthracite grey bifold doors to rear extension

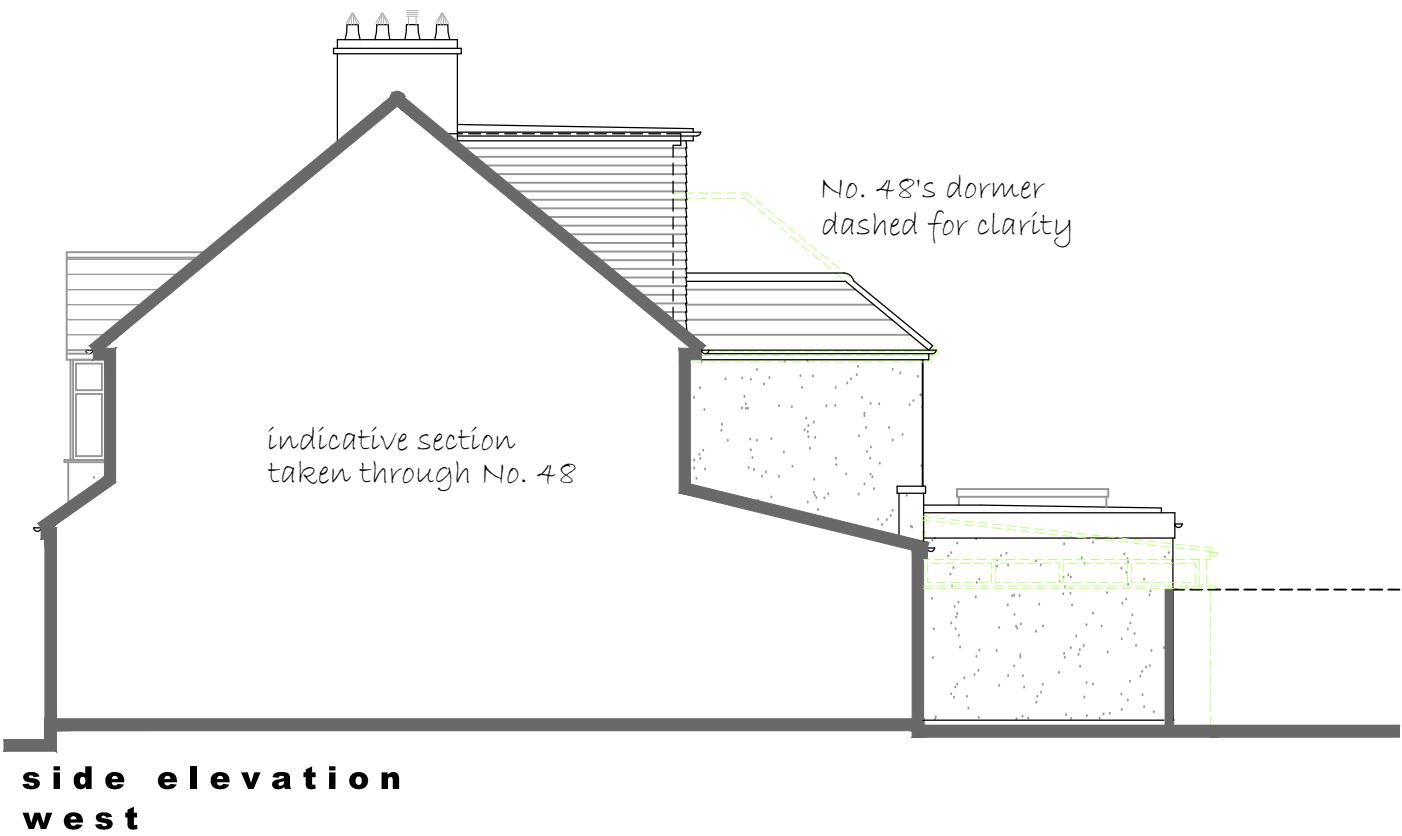

0 1m 5m 10m

notes + revisions				client + project		title		scale	number
				Mr. & Mrs. T. Butler				1 : 100 @ A3	2634.PL07
				50 Stanford Avenue				date	status
				Hassocks		Proposed Rear + Side Elevations		24.06.2026	PLANNING