




front elevation
north

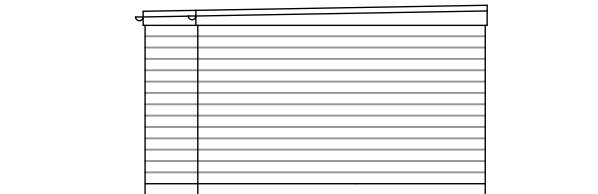

side elevation
east

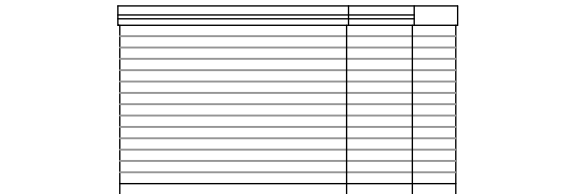


rear elevation
south

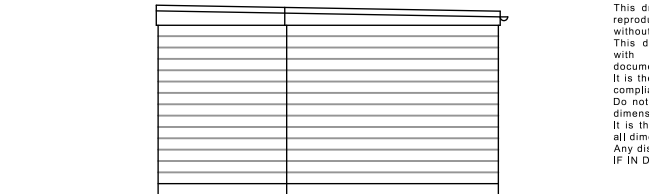


side elevation
west



ground floor plan

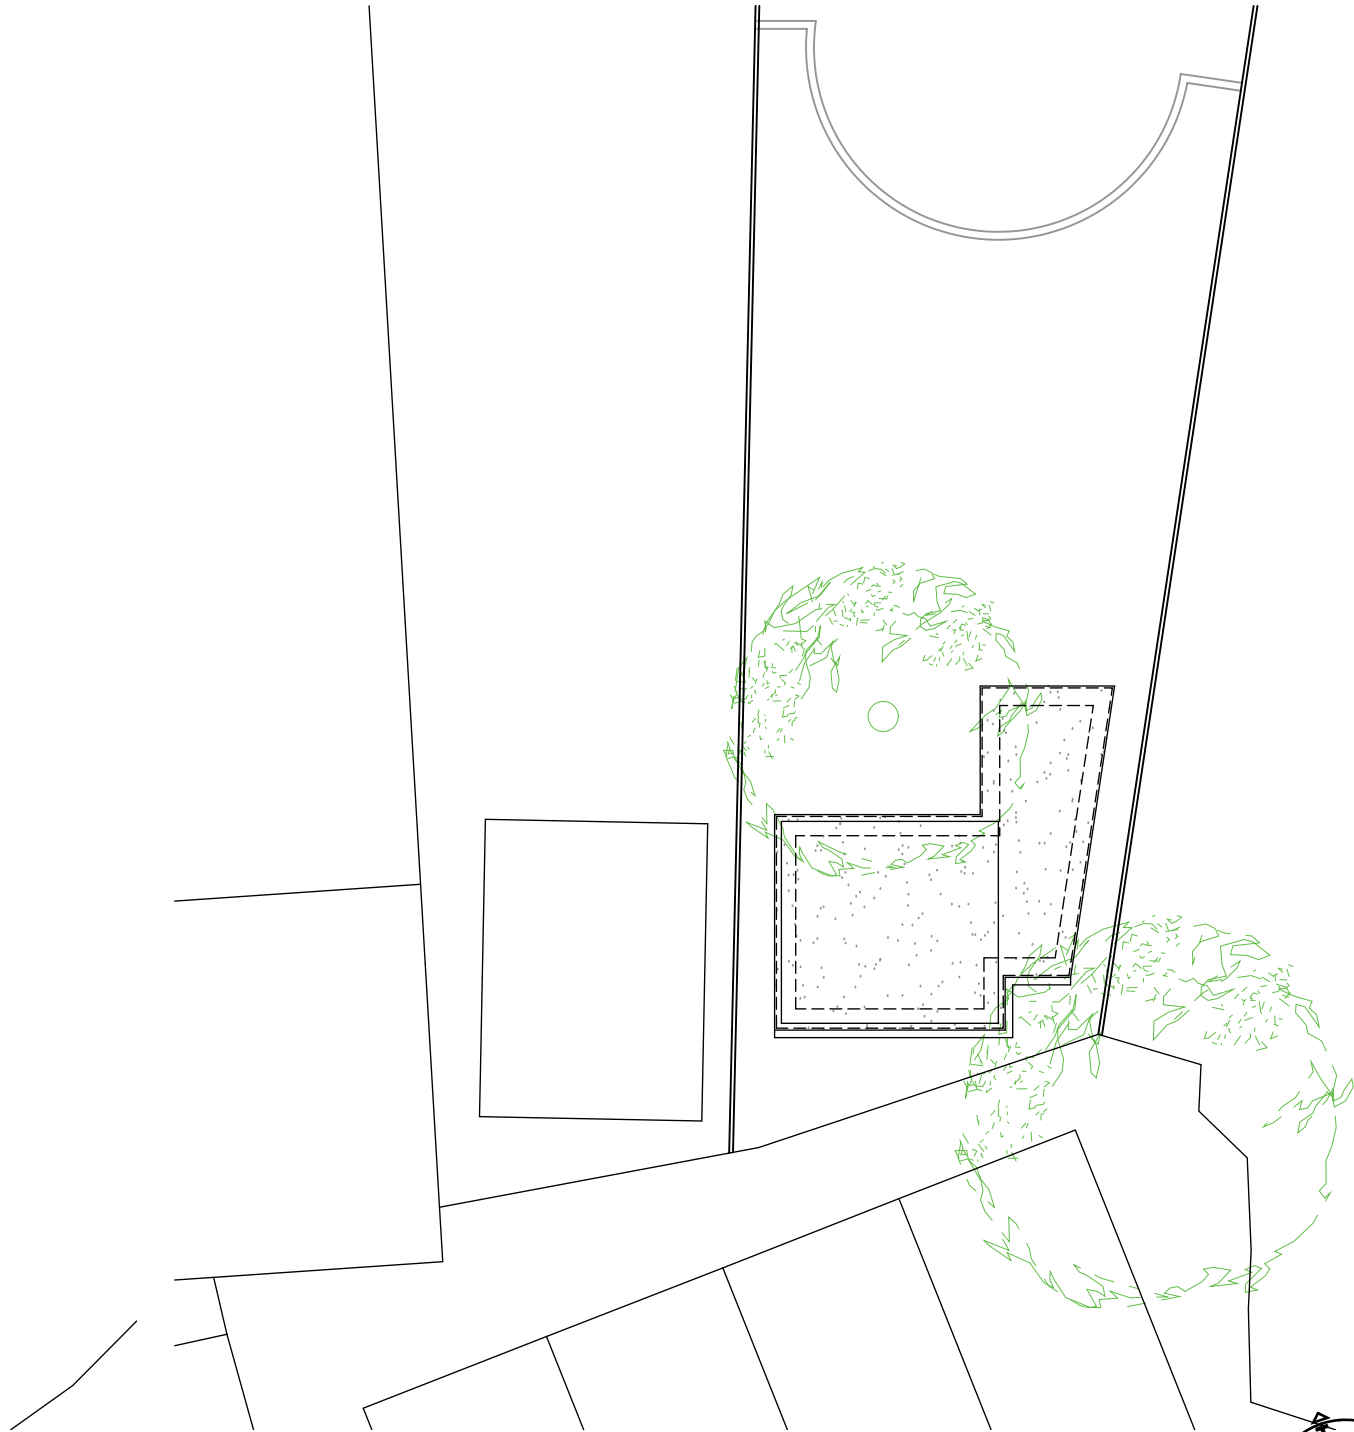

roof plan

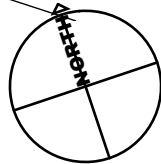

notes + revisions				client + project	title	scale	number
				Mr. & Mrs. T. Butler	Proposed Garden Office/Shed	1 : 100 @ A3	2634.PL09
				50 Stanford Avenue	Ground Floor, Roof Plan + Elevations	date	status
				Hassocks		24.06.2026	PLANNING