



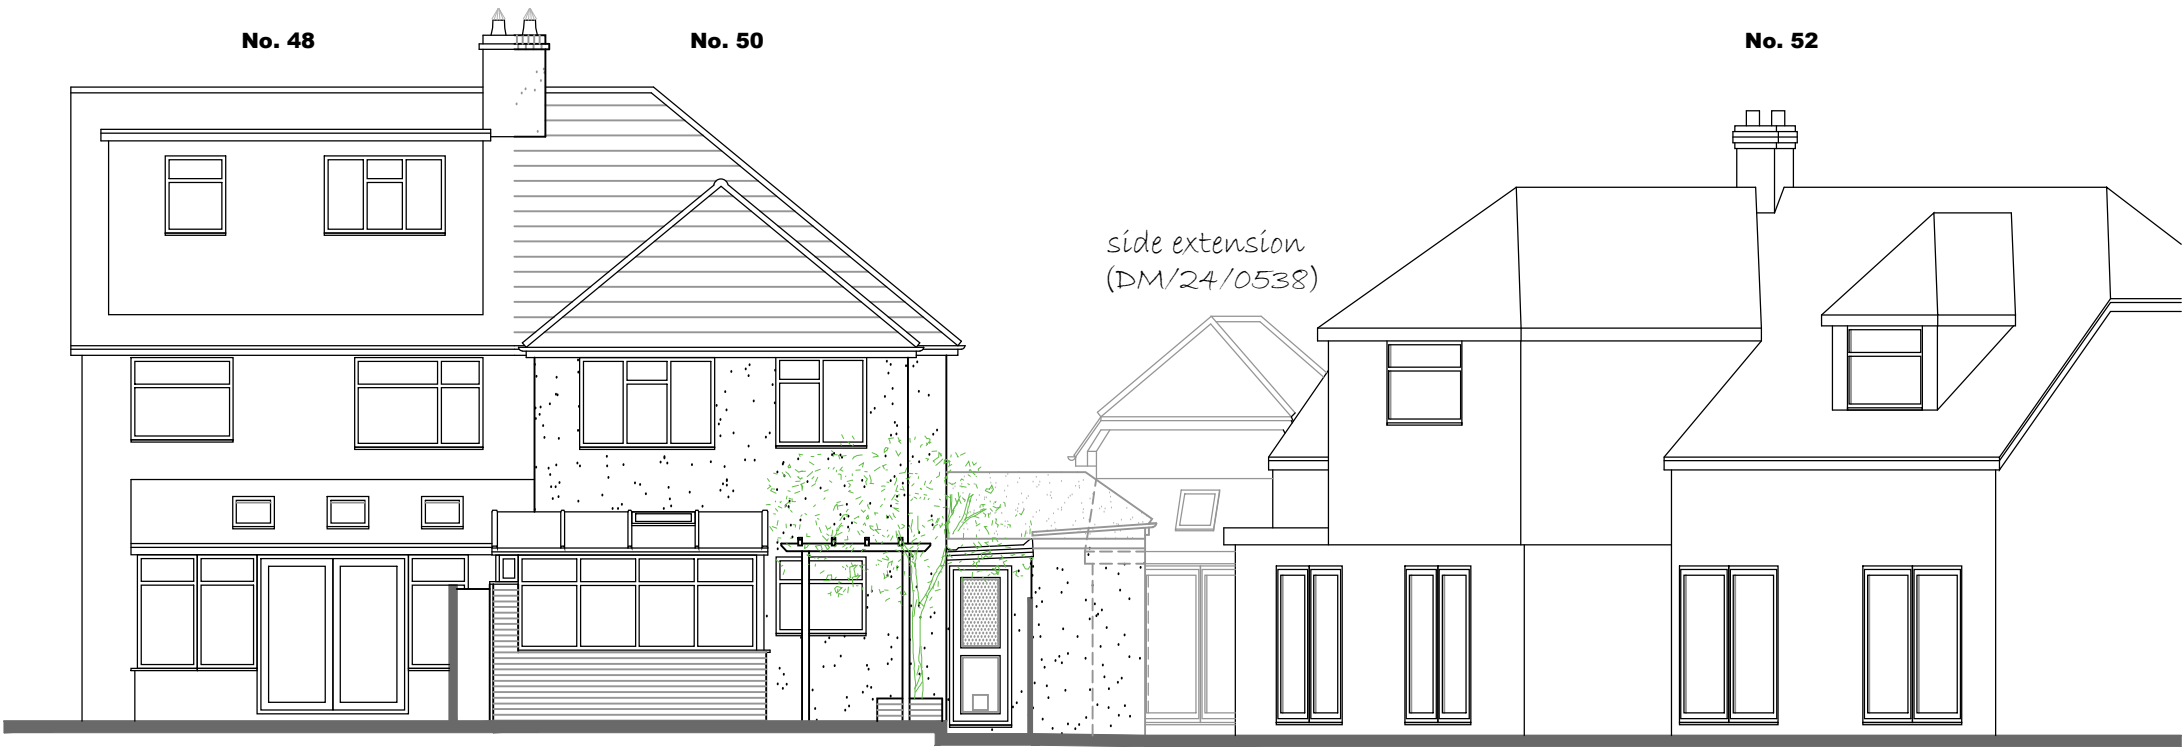

rear elevation
south

- plain concrete roof tiles
- black timber soffit/fascia to original dwelling
- white UPVC soffit/fascia to rear extension
- black UPVC rainwater goods
- mixture of white timber/UPVC fenestration
- pebbledash render with face brickwork to rear conservatory

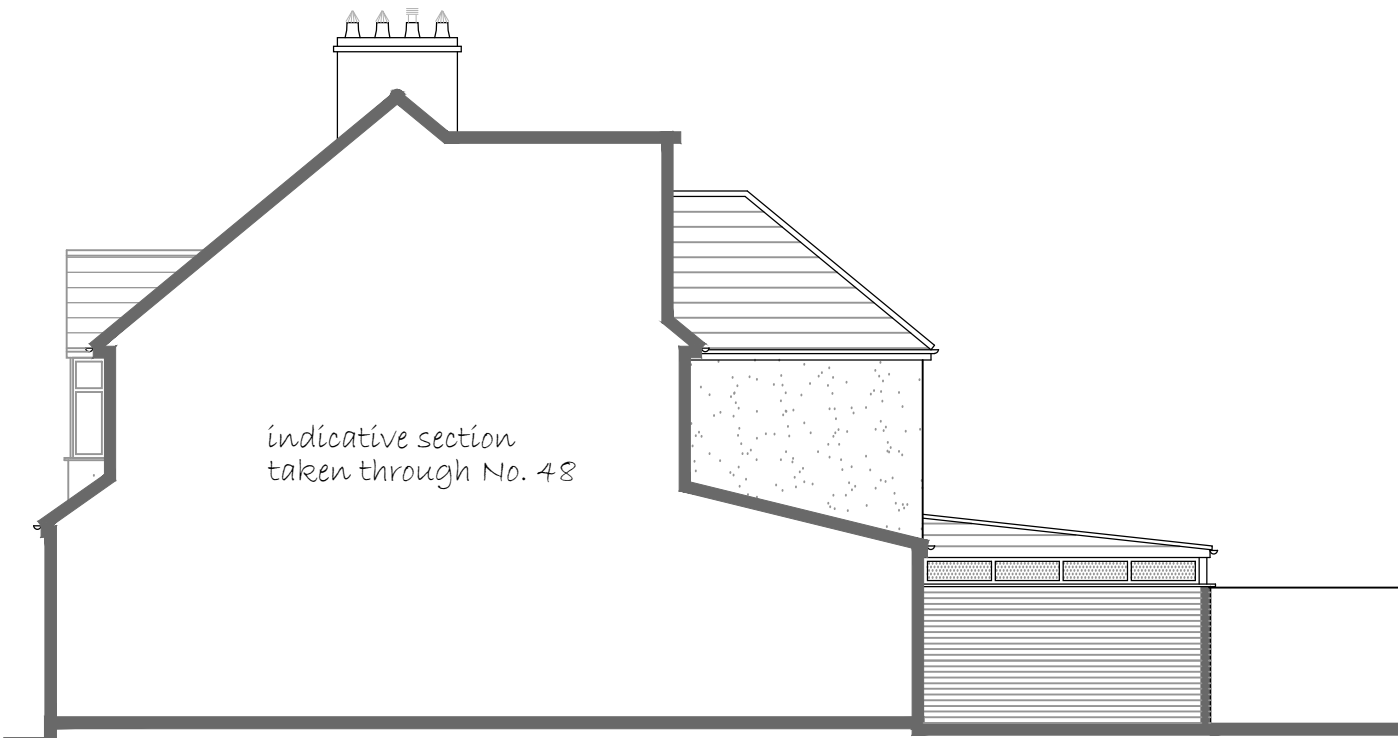

side elevation
west



notes + revisions				client + project	title	scale	number
				Mr. & Mrs. T. Butler	Existing Rear + Side Elevations	1 : 100 @ A3	2634.S06
				50 Stanford Avenue		date	status
				Hassocks		24.06.2026	SURVEY