



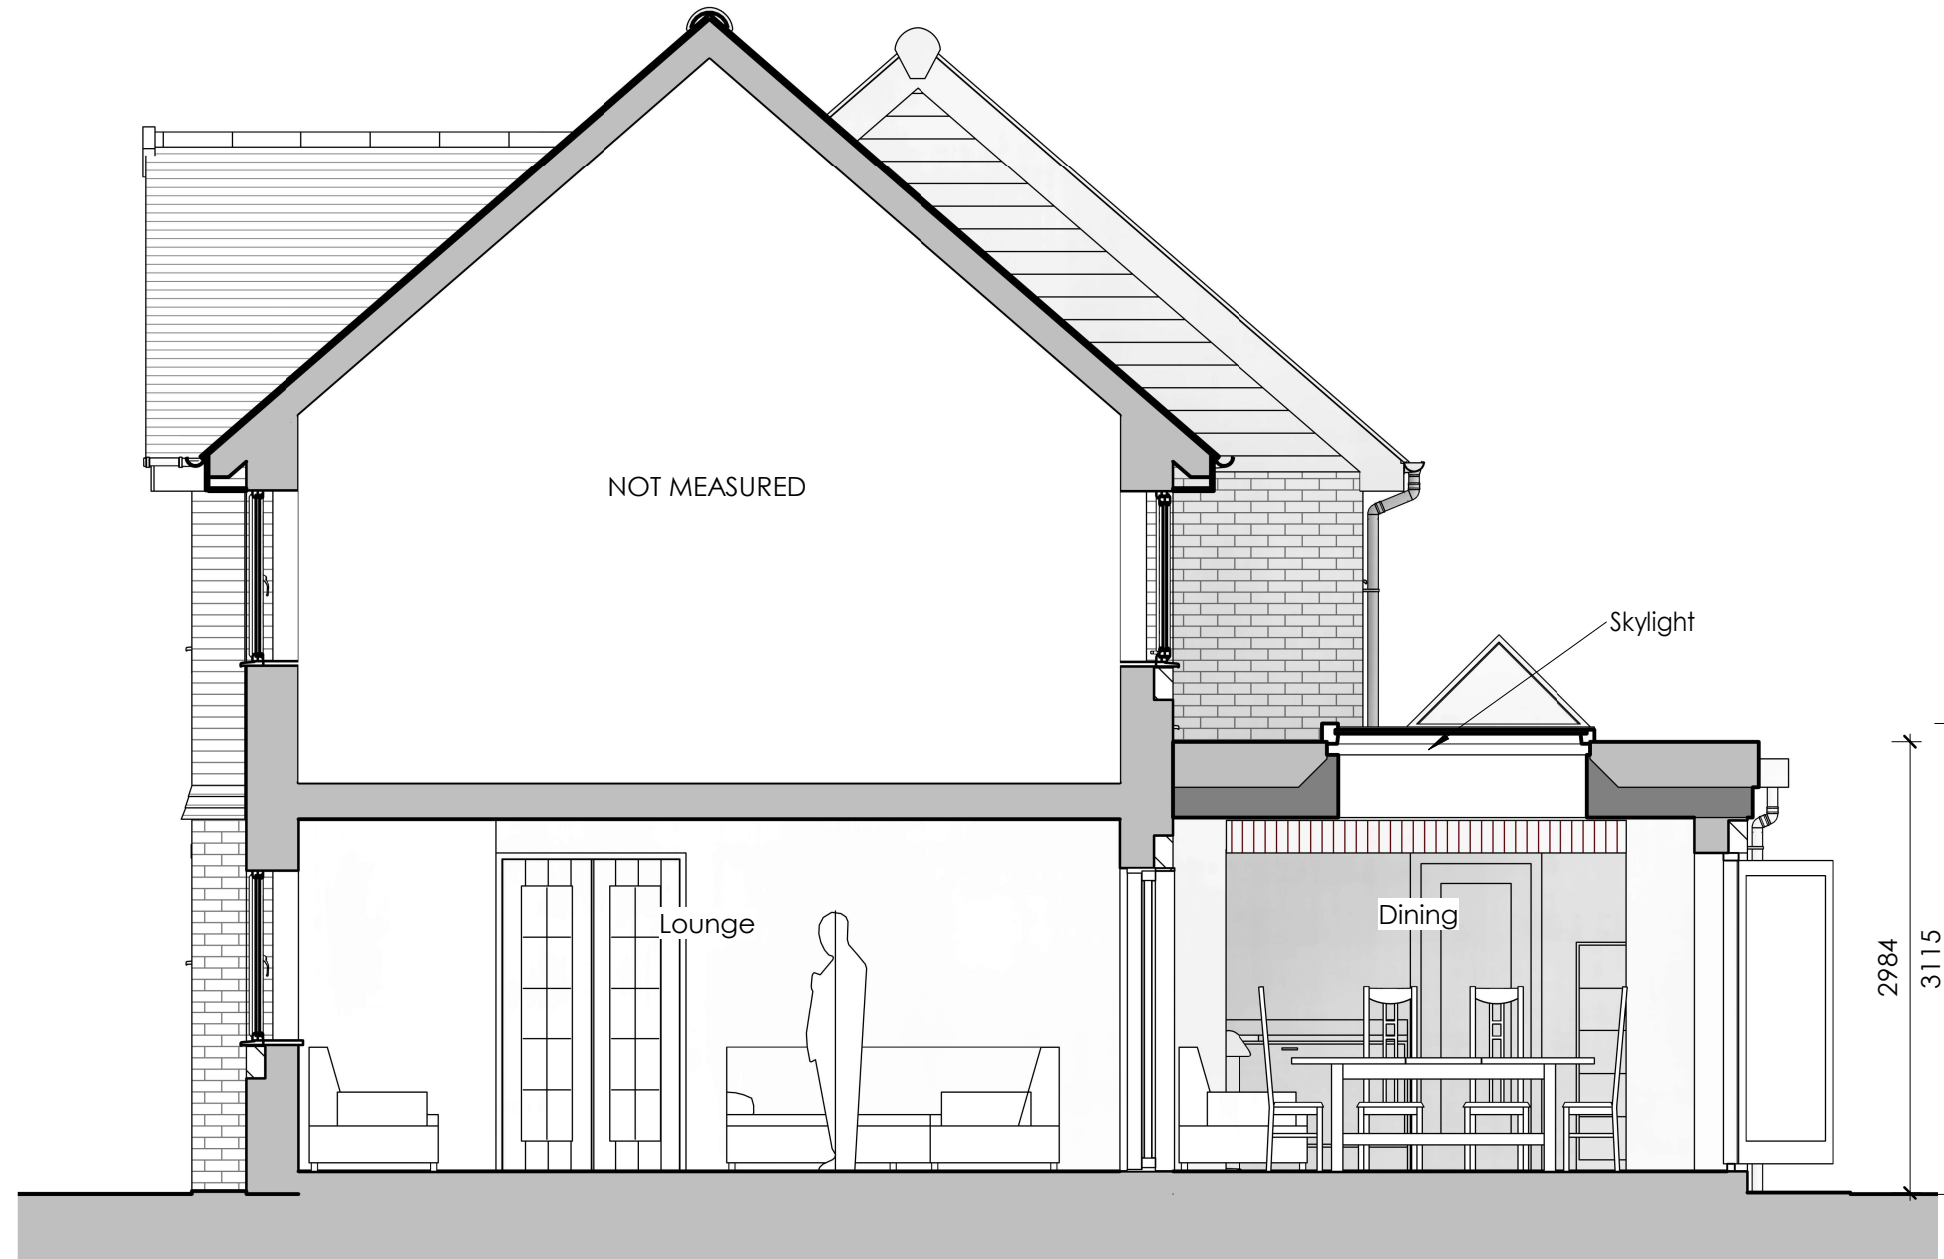

1 Section B-B
1 : 50

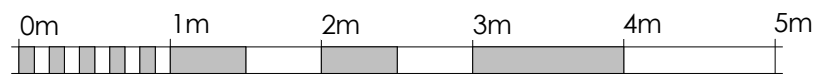

VISUAL SCALE 1:50 @ A1

No.	Date	Description

Notes

- This drawing is for planning purposes only and not considered 'construction issue'
- Copyright for this drawing is held by Aobe Architectural Design Studio LTD. It is not to be reproduced without express permission.



A:Northgate Crawley, RH10 8EX
T: +44(0)7727639540
E: info@aobearchitecturaldesignstudio.co.uk
W: www.aobearchitecturaldesignstudio.co.uk

Client

Dee Pratt

Project Address

2 Baldwins Field
East Grinstead
RH19 2HE

Drawing Title

Proposed Sections

Job Number

005

Dwg Number

12

Scale @ A3

1 : 50

Revision