

CONTRACT DOCUMENT

Notes

P1 Preliminary Issue 03.09.26


Rev Description Date

Status:

Preliminary Issue			
Scale: 1:250@A1			
Date:	Sep 2026	Checked:	Approved:
Drawn:	IDL	BM	PT

Drainage Area Plan

Project:
St Stephens Church, Horsted Keynes
Drg. No: IDL/1334/07/502
Rev: P1
File Ref: 1334-07
Plot Ref: 1334-07-502
Suite 44
Harborough Innovation Centre
Airfield Business Park, Leicester Road
Market Harborough, Leicestershire, LE16 7WB
Tel: 01858 411570
Email: info@infrades.co.uk URL: www.infrades.co.uk

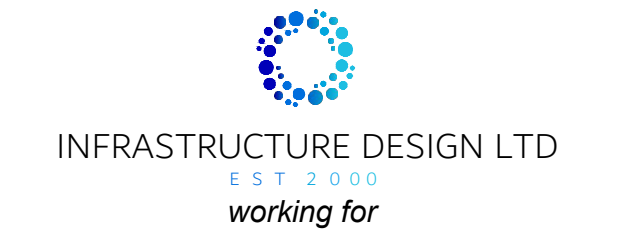

RDP Construction Ltd



Manhole No.	Pipe No.	Adoptable IMP	Adoptable UC	Private IMP	Private UC	Total IMP + UC
SW1	1.000	0.000	0.000	364.110	26.775	390.885
SW3	1.001	0.000	0.000	896.583	24.440	921.023
SW5	1.002	0.000	0.000	841.743	21.626	863.369
SW6	1.003	0.000	0.000	0.000	0.000	0.000
SW9	1.004	0.000	0.000	186.178	0.000	186.178
SW12	1.005	0.000	0.000	633.184	35.012	668.196
SW13	1.006	0.000	0.000	160.253	0.000	160.253
SW14	1.007	0.000	0.000	237.104	7.684	244.789
SW15	1.008	0.000	0.000	420.566	23.287	443.852
SW16	1.009	0.000	0.000	0.000	0.000	0.000
SW17	1.010	0.000	0.000	0.000	0.000	0.000
SW2	2.000	0.000	0.000	0.000	0.000	0.000
SW4	3.000	0.000	0.000	157.058	0.000	157.058
SW10	4.000	0.000	0.000	0.000	0.000	0.000
SW11	4.001	0.000	0.000	381.331	24.076	405.407
SW43	5.000	0.000	0.000	0.000	0.000	0.000
SW7	8.000	0.000	0.000	554.395	18.287	572.682
Totals:		0.000	0.000	4832.504	181.187	5013.691

Total impermeable area is 5013m2 (0.501 Ha) including 10% UC