


12 Brodford Way Garage Conversion

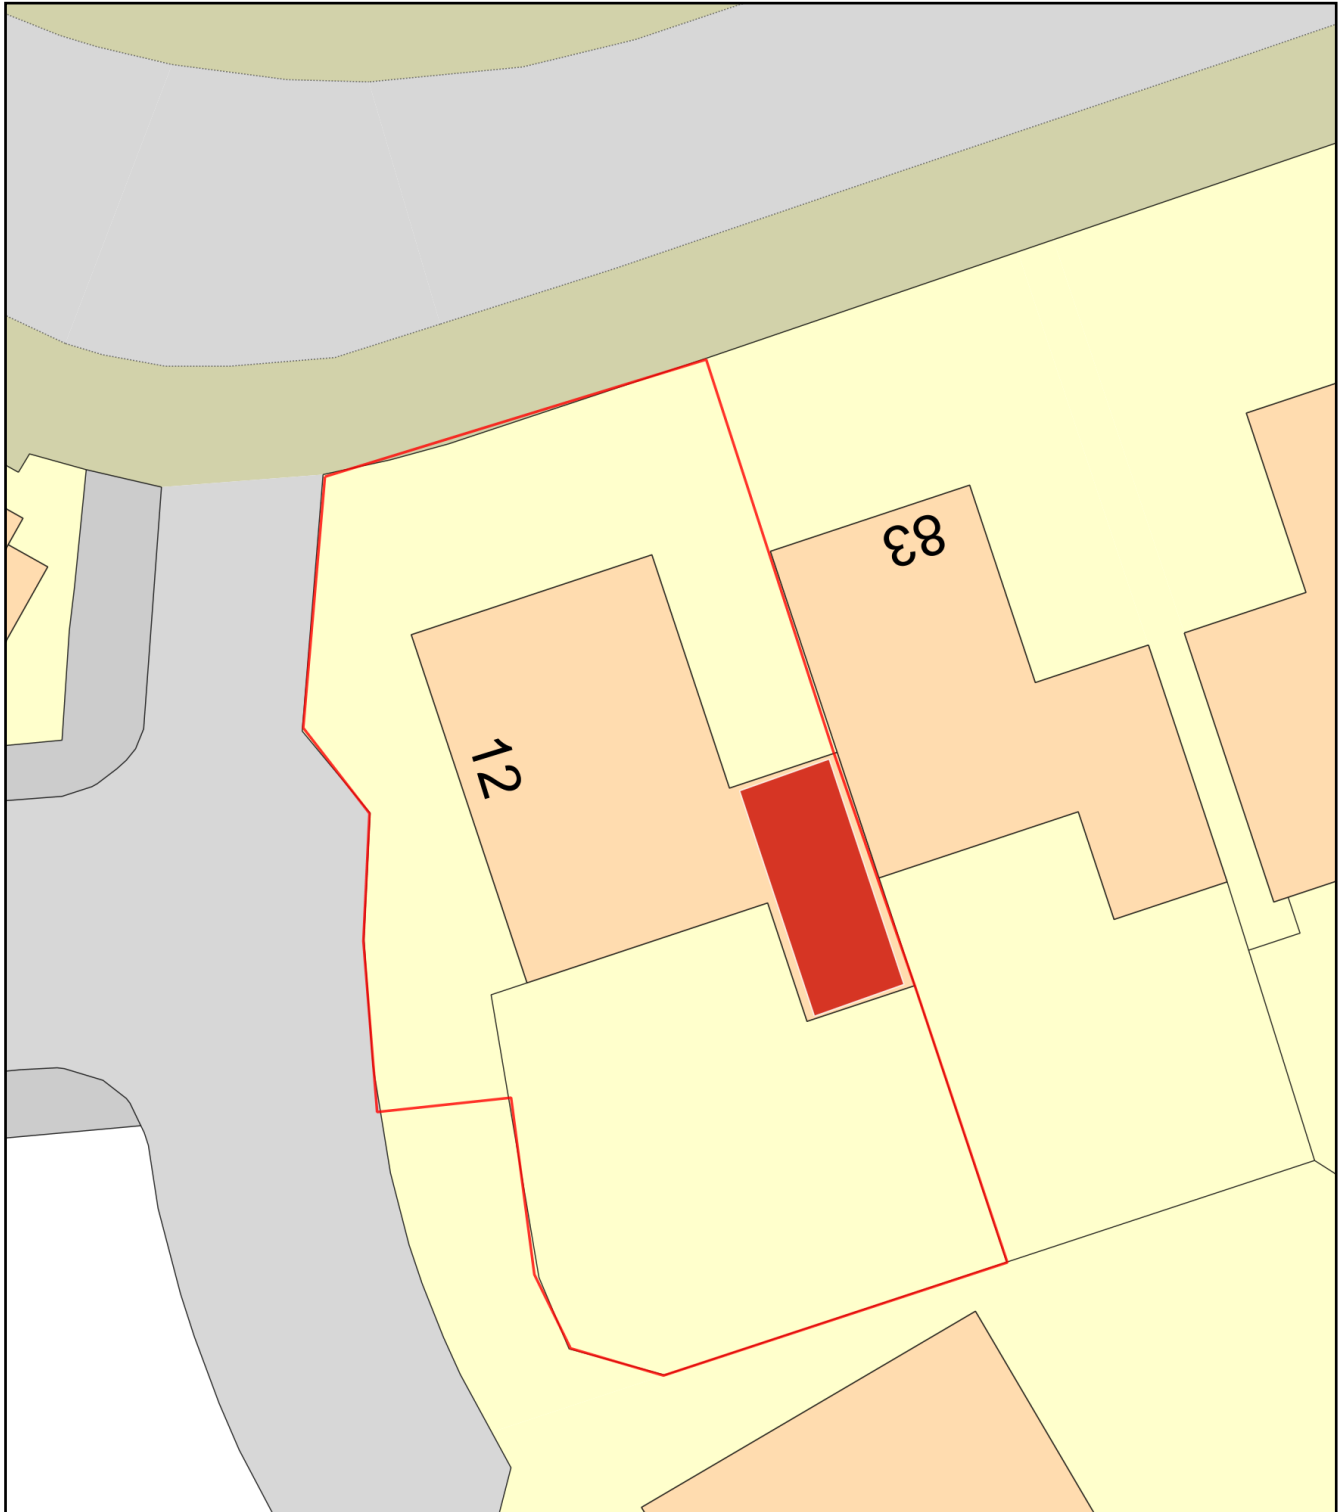

0 10
Metres



Plan Produced for: Planning Application England

Date Produced: 08 Oct 2025

Plan Reference Number: TQRQM25281105932578

Scale: 1:200 @ A4