




Site Location

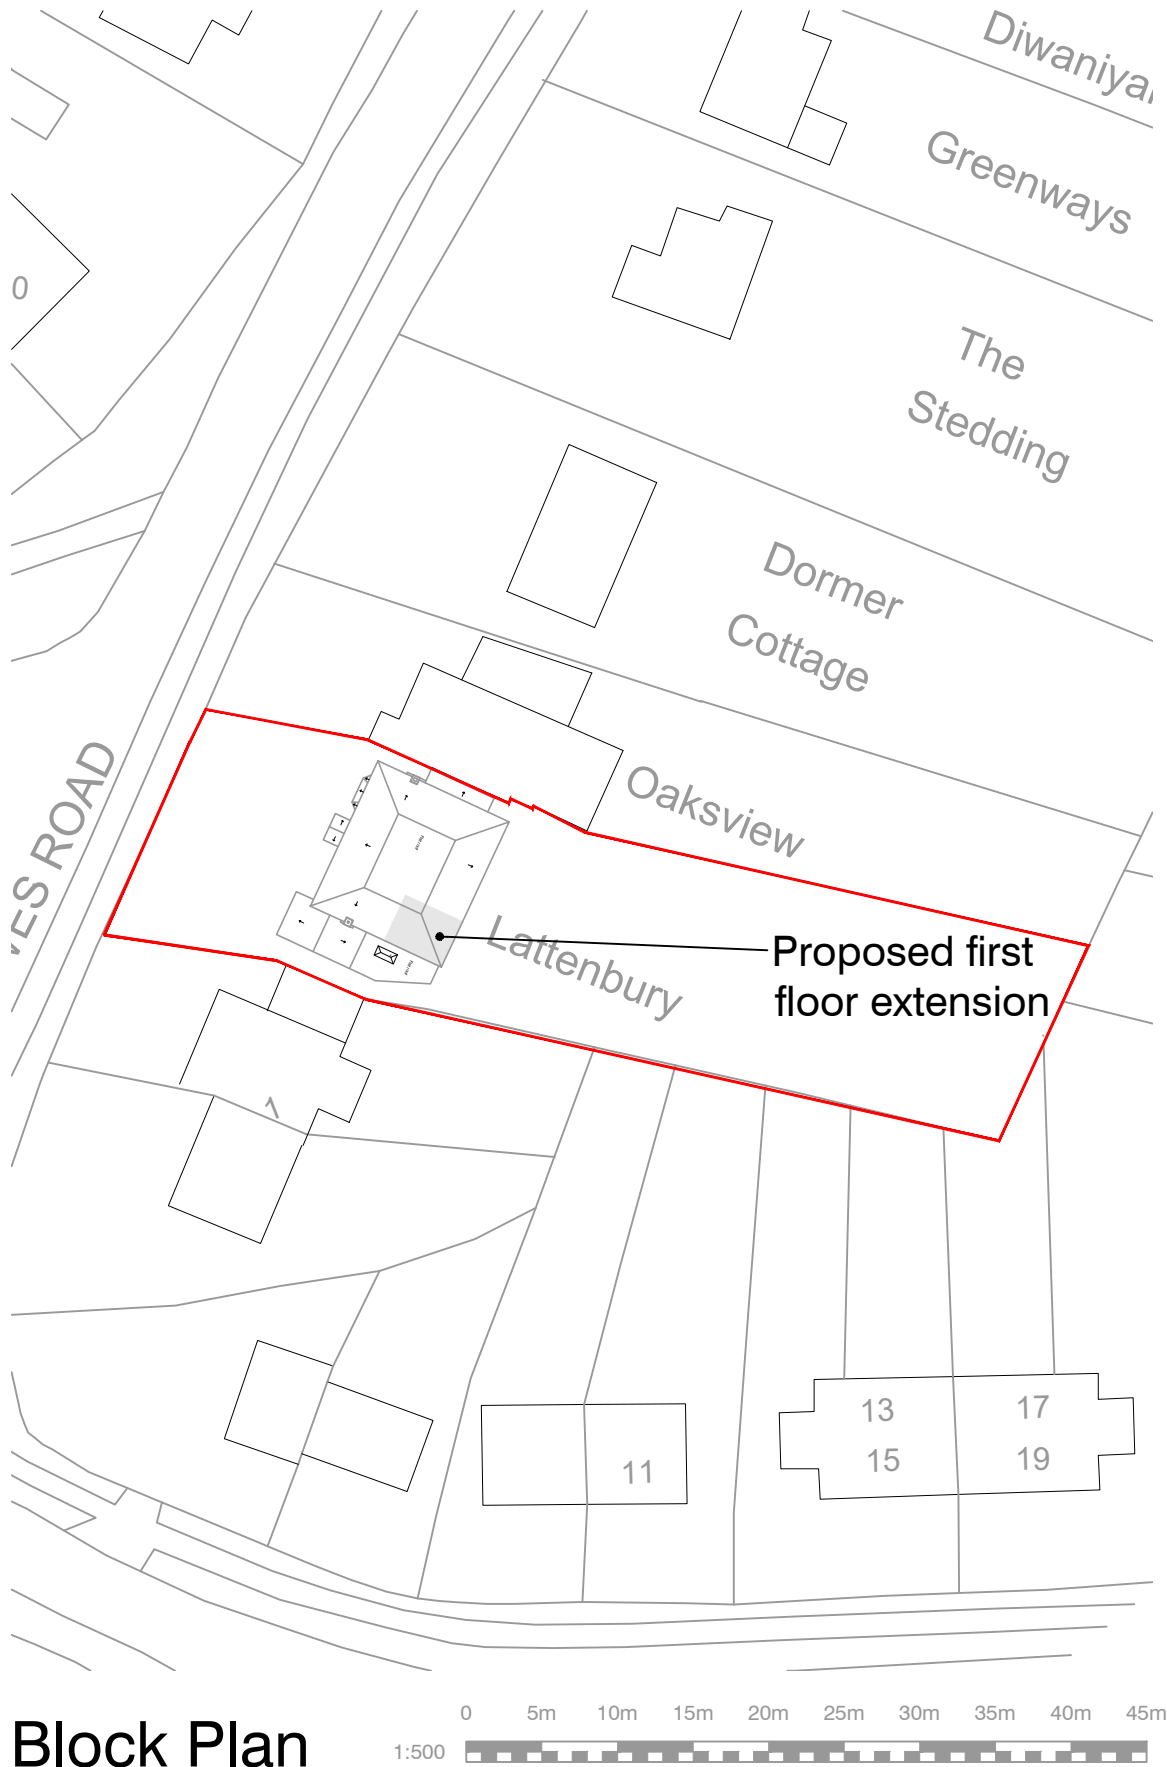

Block Plan

- ☐ SURVEY
- ☐ FEASIBILITY
- ☒ PLANNING
- ☐ BUILDING REGULATIONS
- ☐ CONSTRUCTION

Notes

Do not scale, use figured dimensions only.

All dimensions to be verified on site prior to the commencement of any work or the production of any shop drawing. All discrepancies to be reported to the Architect.

This drawing is to be read in conjunction with all related Architect's and Engineer's drawings and any other relevant information. It is the contractors responsibility to ensure that all works are in compliance with Building Regulations.

This drawing is copyright of David Jenkins Design.

Date	Revision
L	
K	
J	
I	
H	
G	
F	
E	
D	
C	
B	06/10/2025 New First Floor Footprint
A	16/05/2024 Proposal Shown

Client	Mr M Palmer & Mr C Illingworth		
Project	LATTENBURY LEWES ROAD HORSTED KEYNES		
Title	SITE LOCATION & BLOCK PLAN PROPOSED		
Date	Scales	Dwg. No.	Rev.
03/24	1:1250 @ A3 1:500 @A3	781/01	B