

- ☐ SURVEY
- ☐ FEASIBILITY
- ☐ PLANNING
- ☒ BUILDING REGULATIONS
- ☐ CONSTRUCTION

Notes
Do not scale, use figured dimensions only.

All dimensions to be verified on site prior to the commencement of any work or the production of any shop drawing. All discrepancies to be reported to the Architect.

This drawing is to be read in conjunction with all related Architect's and Engineer's drawings and any other relevant information. It is the contractors responsibility to ensure that all works are in compliance with Building Regulations.

This drawing is copyright of David Jenkins Design.


Date	Revision
L	
K	
J	
I	
H	
G	
F	
E	
D	
C	27/08/2024 Updated Shower room layout
B	26/08/2024 Tender Issue
A	20/08/2024 Engineer's Info Added

Client Mr M Palmer & Mr C Illingworth

Project LATTENBURY
LEWES ROAD
HORSTED KEYNES

Title FIRST FLOOR
PROPOSED

Date	Scales	Dwg. No.	Rev.
06/24	1:50 @A3	781/06	C

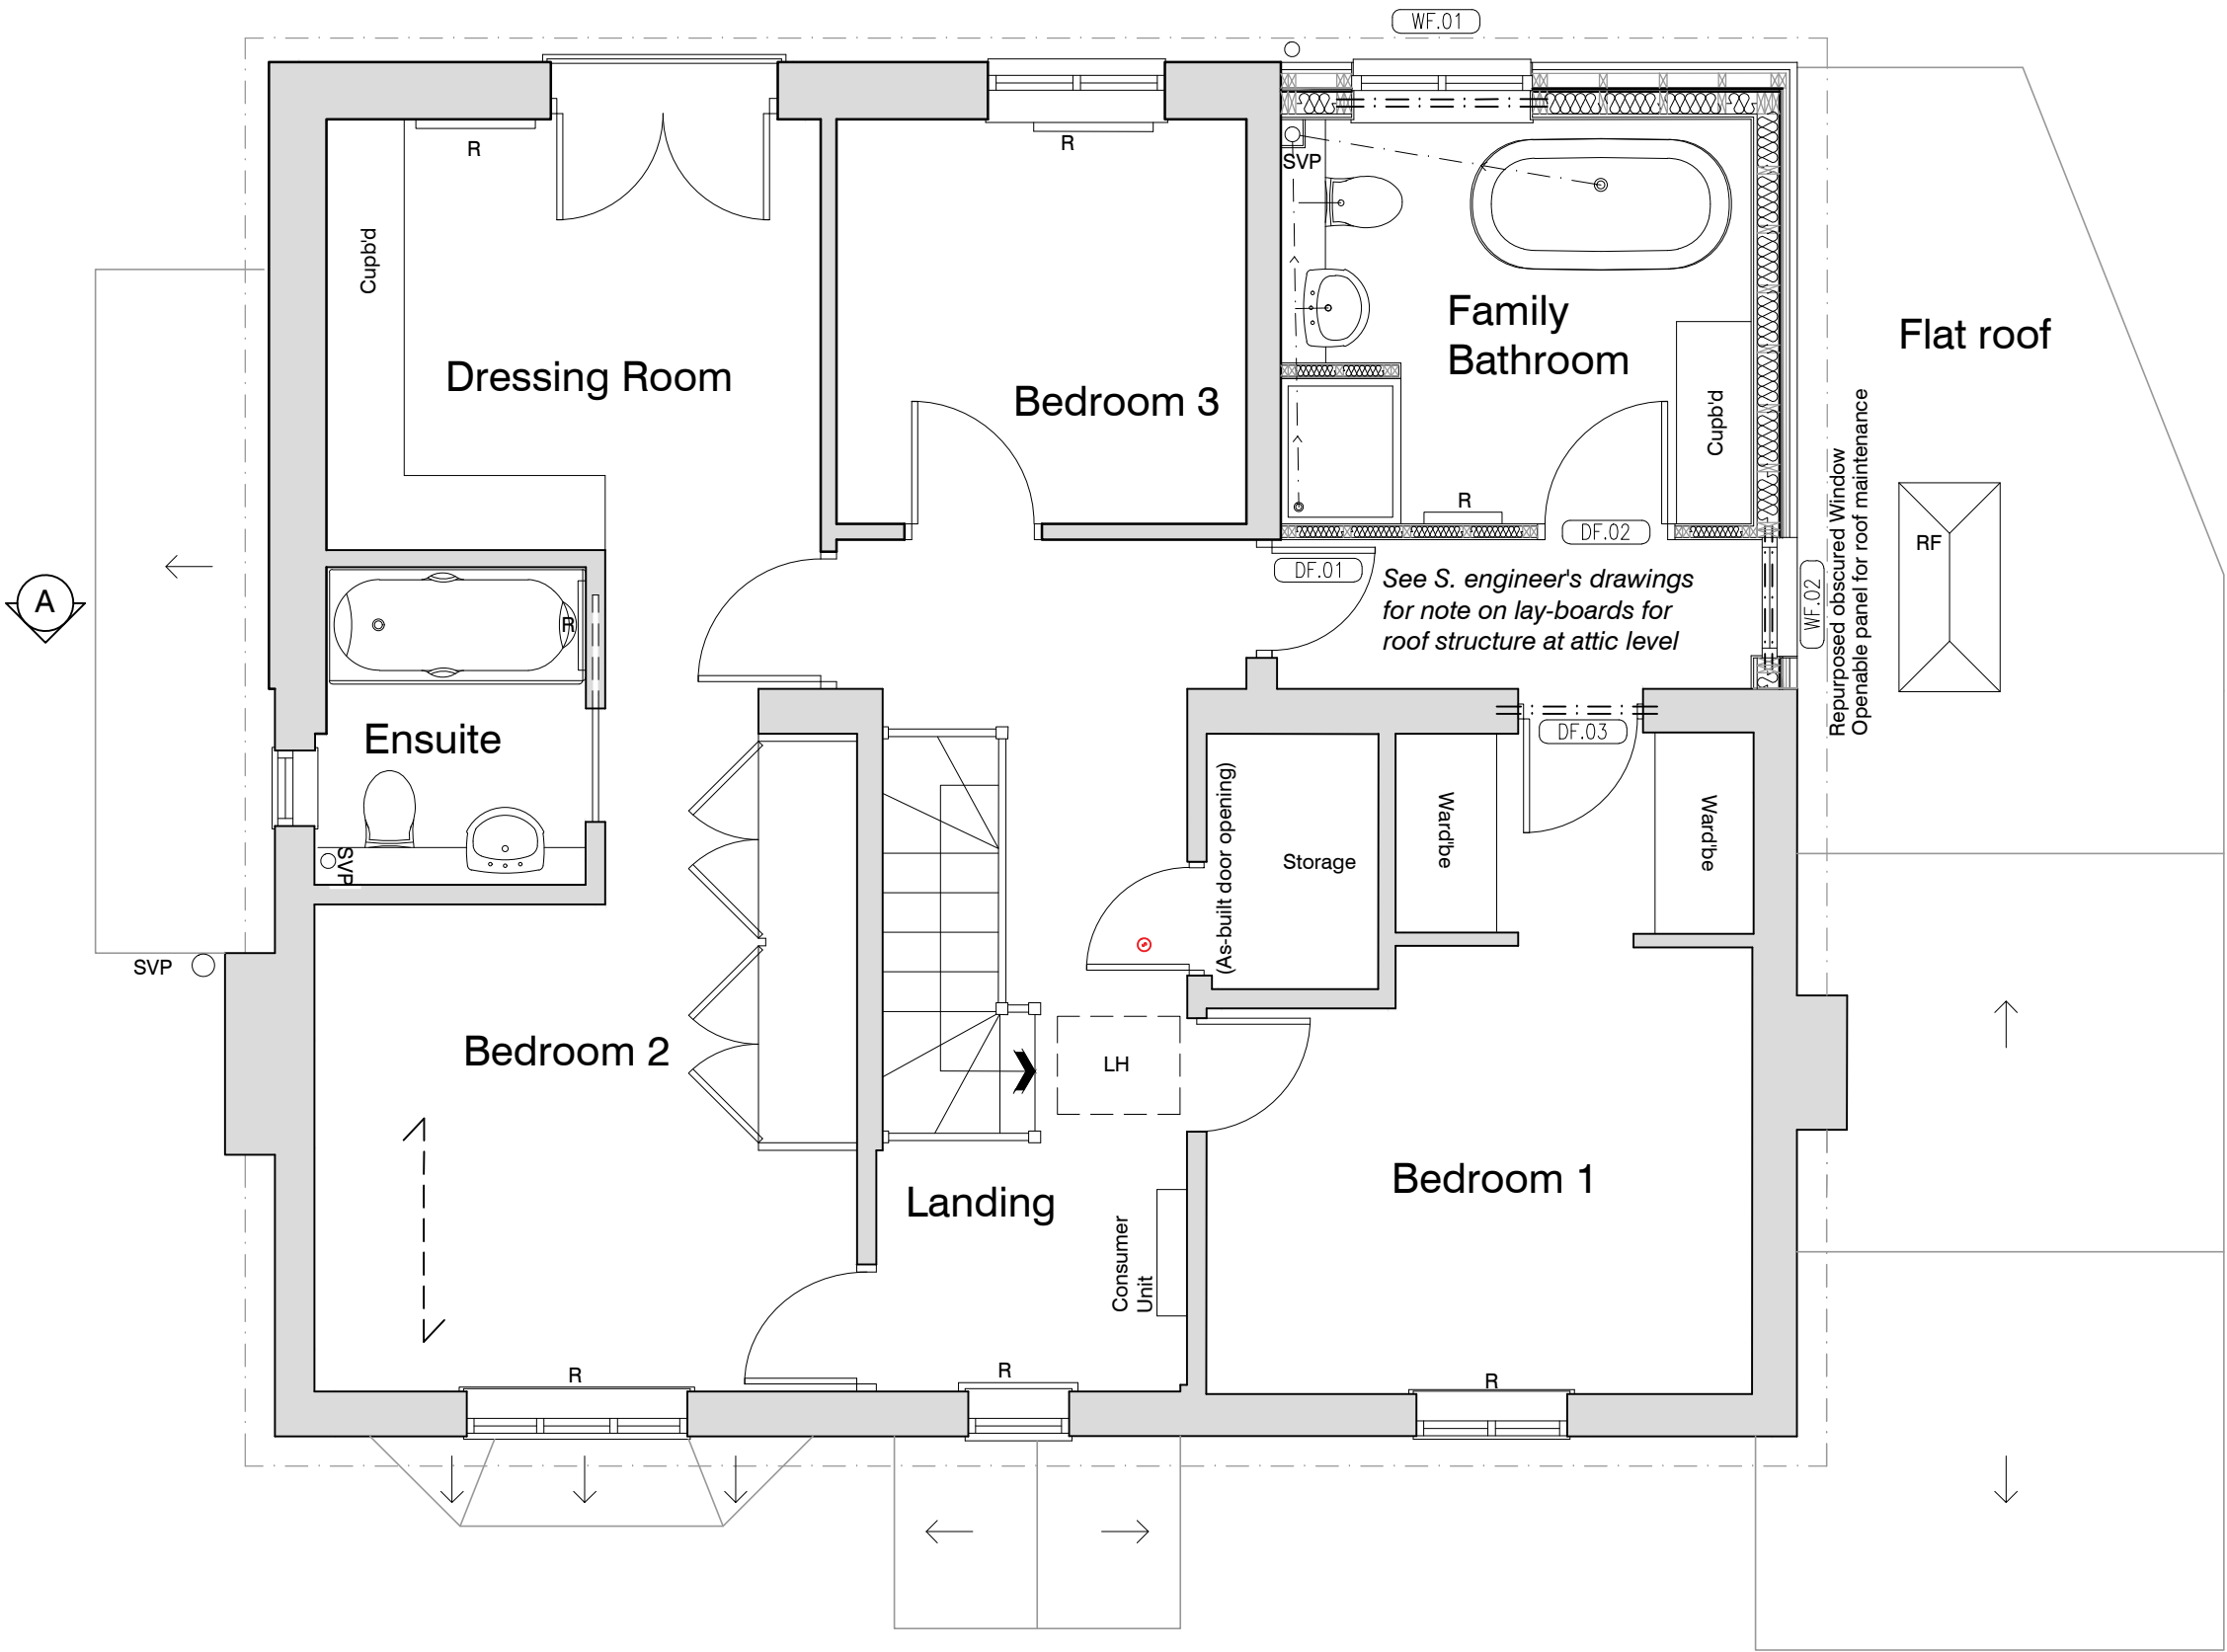

First

