

A-Zero Architects

8a Peacock Yard,

London SE173LH

United Kingdom

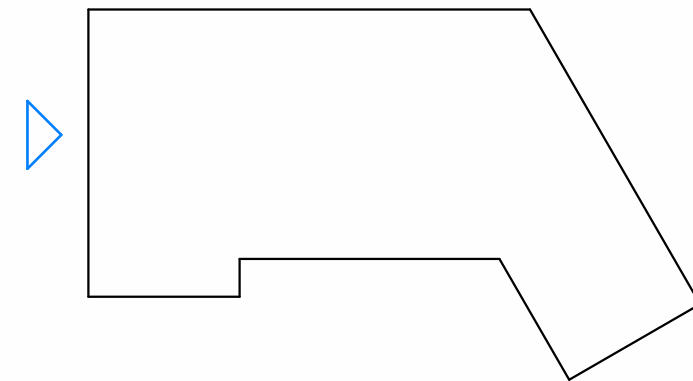
+0044 (0)207 7012664

hello@a-zero.co.uk

www.a-zero.co.uk

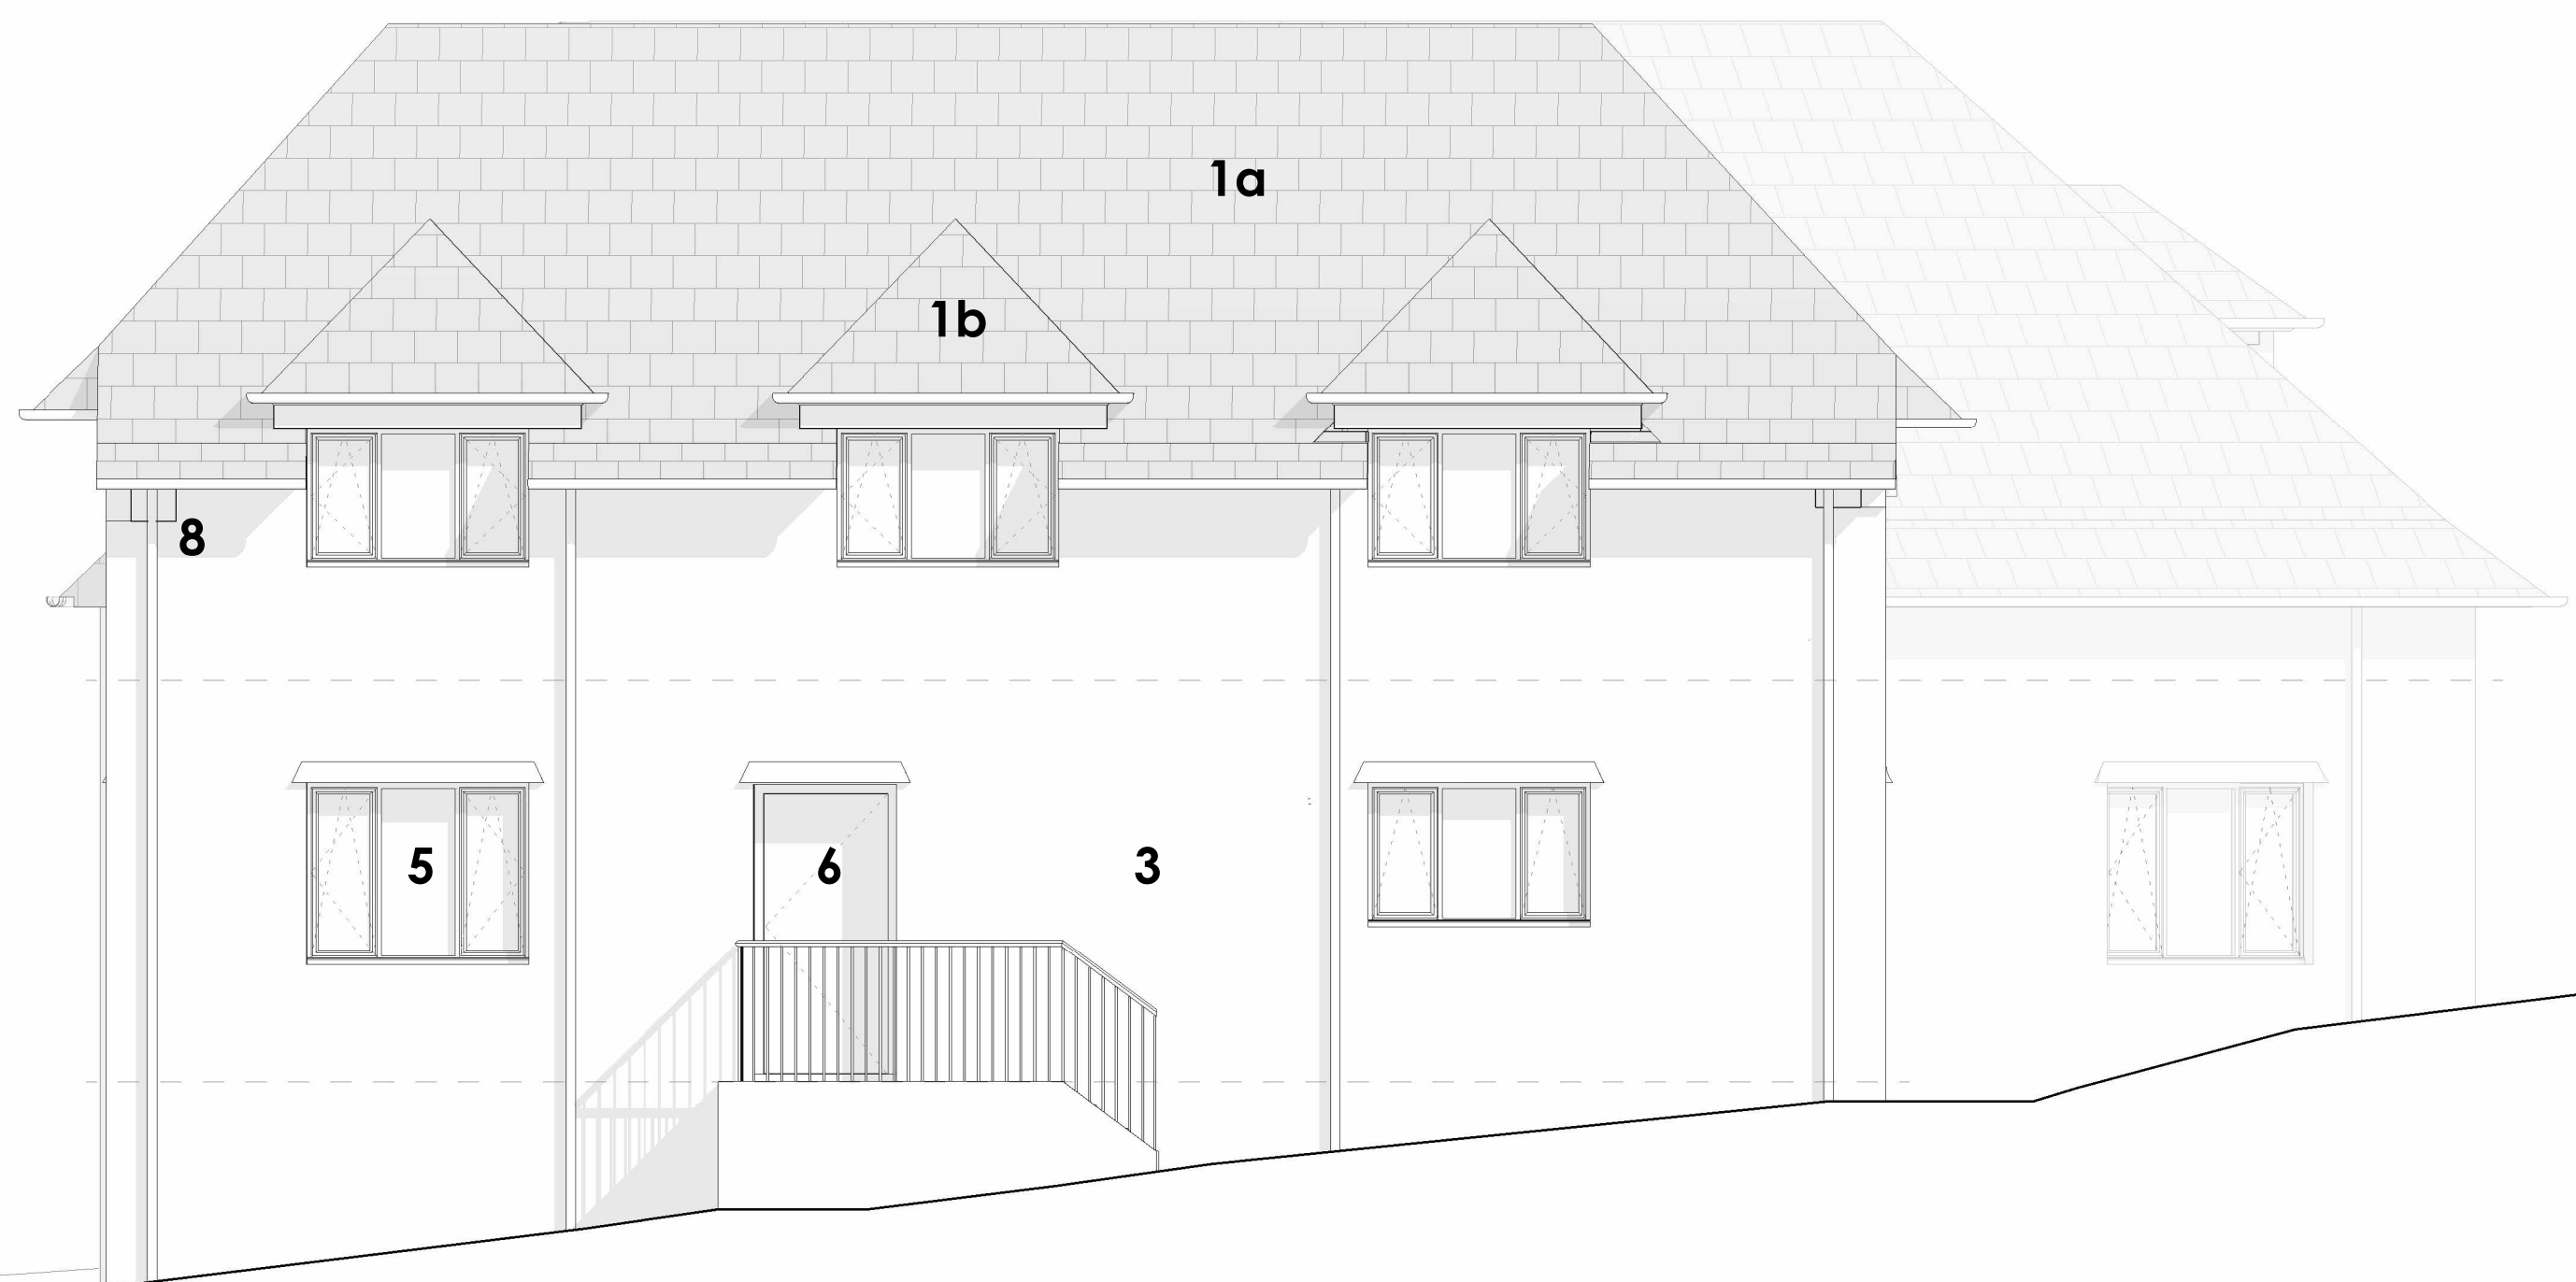
instagram: azeroarchitects

- This drawing is to be read in conjunction with all relevant consultant drawings and specifications.
- Do not scale from this drawing. Use figured dimensions only.
- © A-Zero Architects Ltd. This drawing is copyright and may not be reproduced without permission.
- All dimensions and levels must be verified on site before commencing any work or preparing shop drawings.
- This drawing is not to be used for construction unless marked 'For Construction' in the revision status.
- This drawing is to be coordinated with structural, mechanical, electrical, and other consultant drawings.
- The architect accepts no liability for work undertaken without proper approvals or in deviation from these documents.

**PROJECT** WICKENDEN MANOR**DRAWING** L-2201 LODGE Proposed South Elevation

REVISION	REVISION	DATE
PLANNING	0	August 29th 2025
PLANNING REVISED	1	April 9th 2026

0m 1m 2m 3m 4m 5m

DRAWN SG **CHECK** GB**STATUS** Work Stage 4 **SCALE** 1 : 50 @ A1

1 LO - PROPOSED - South Elevation

1 : 50

Materials

Roof

- 1a. New clay tiled roof (structure retained)
- 1b. New clay tiled dormer (structure retained)
- 2. New EDPM roof

Wall

- 3. White painted lime render on existing form walls
- 4. Timber cladding

Windows

- 5. New timber framed windows
- 6. New timber framed doors
- 7. New skylights

Other

- 8. New rainwater goods to match existing
- 9. New metal coping