




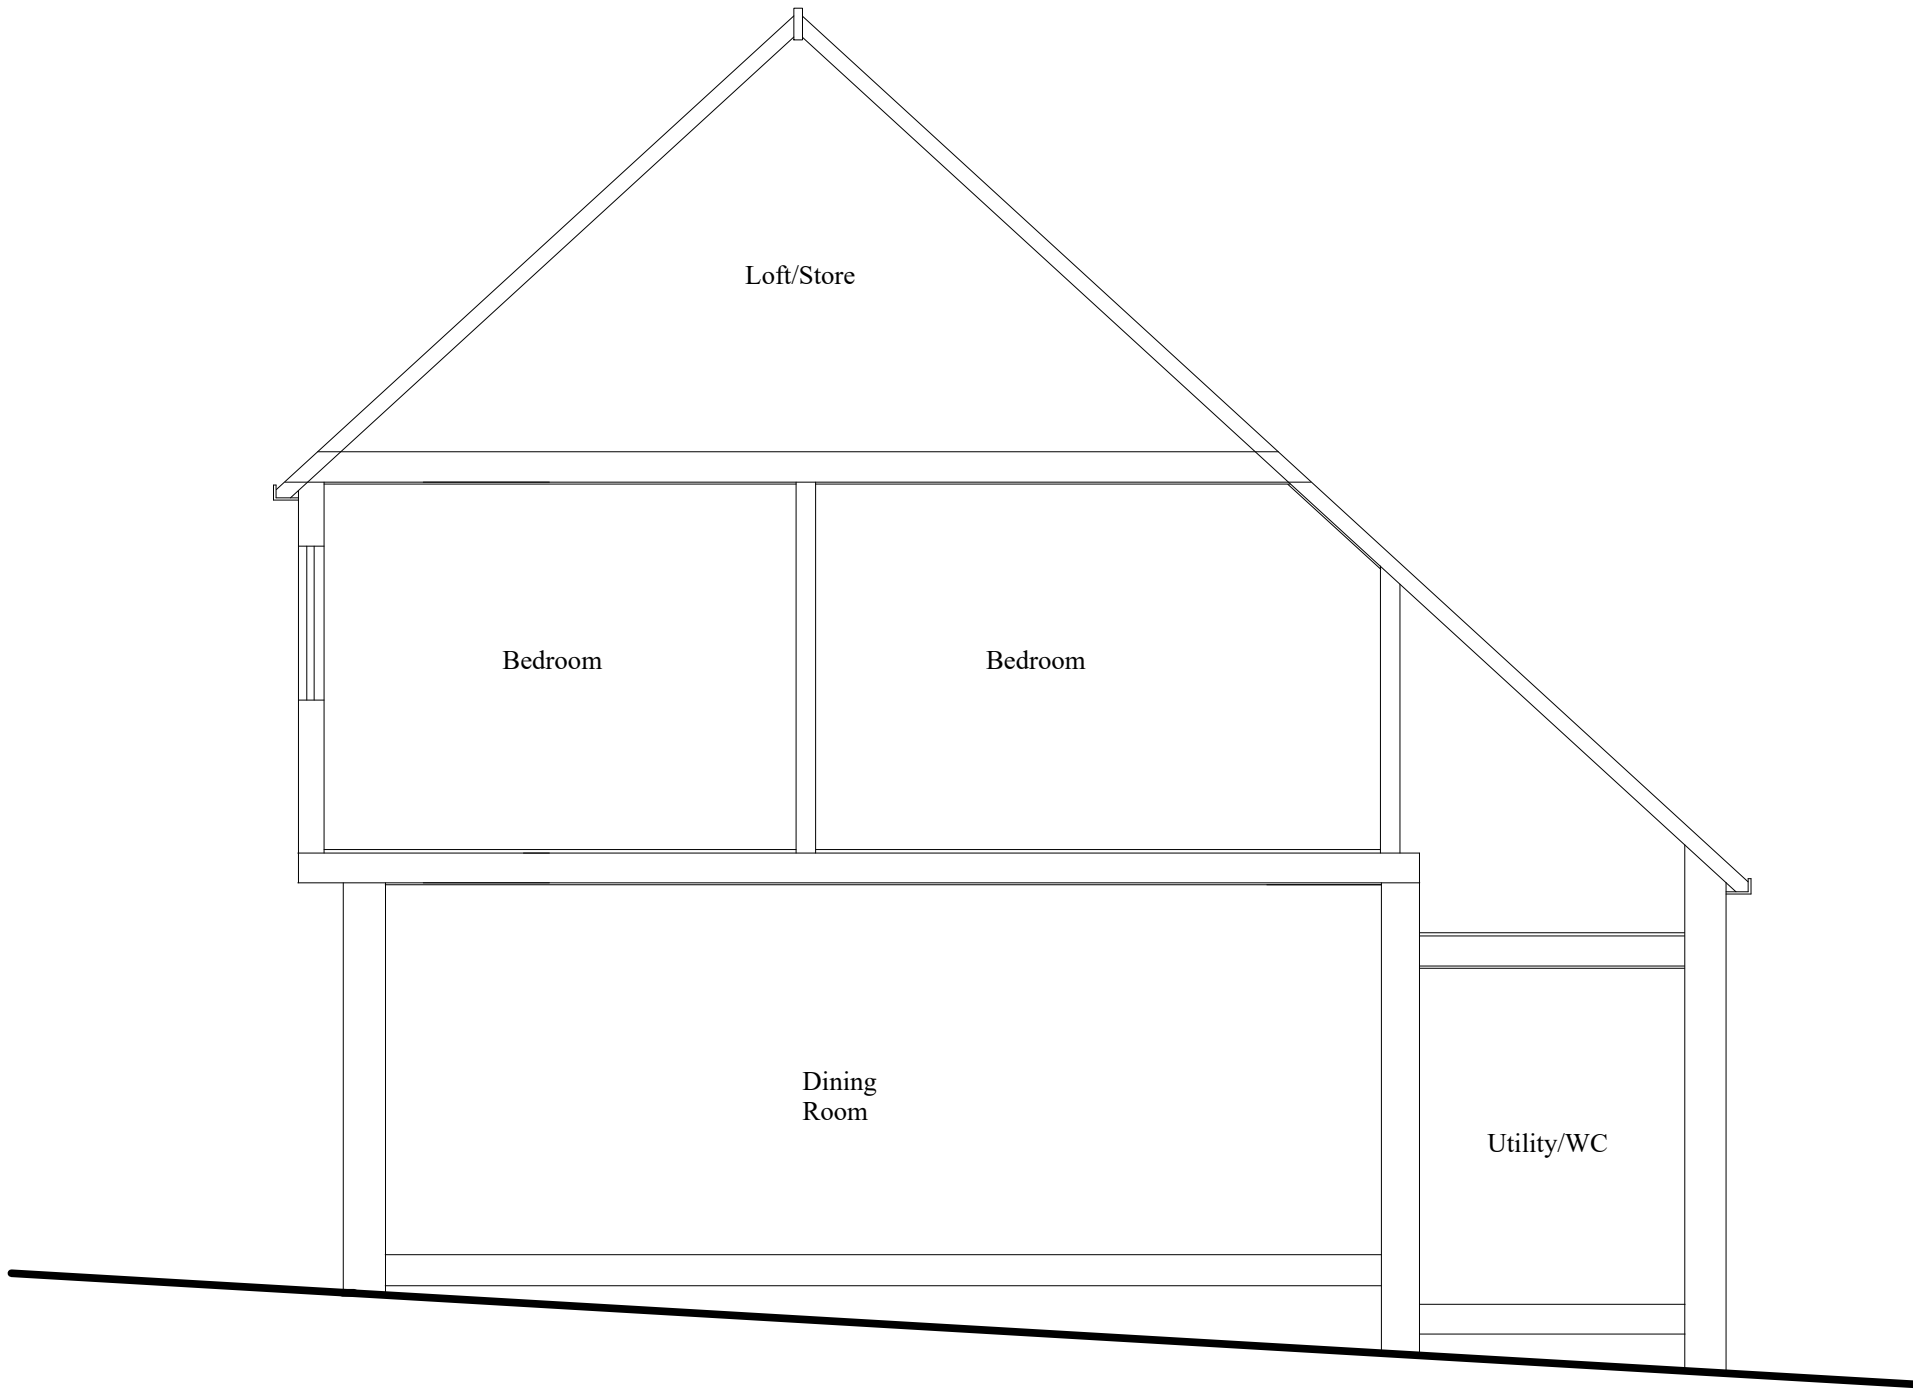

Existing Section

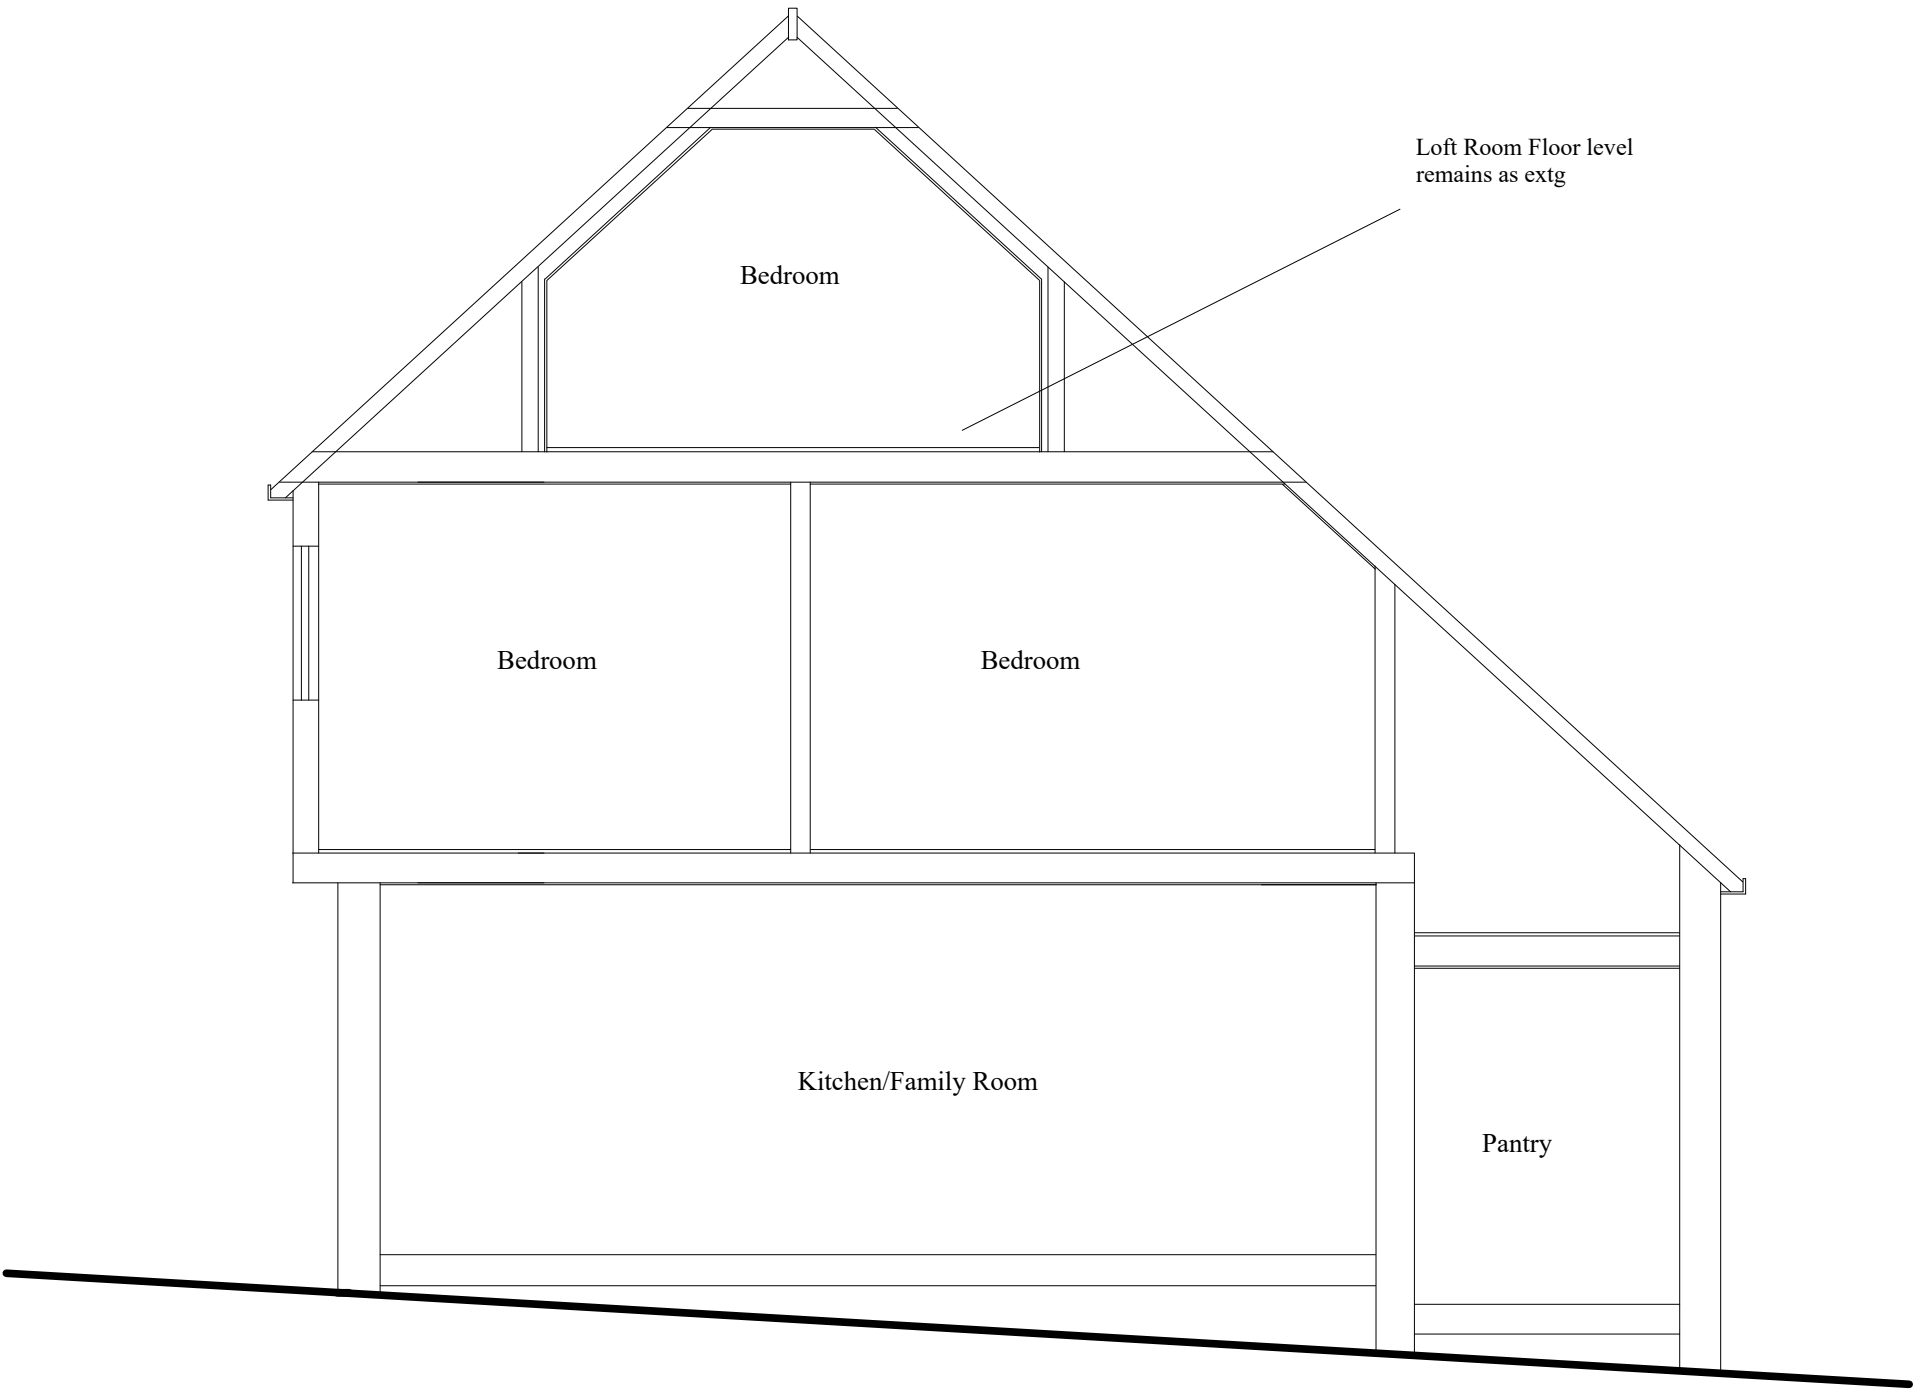

Proposed Section

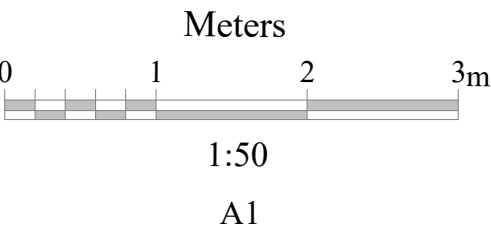

Client	Mr and Mrs Burr	Drawing Title	Existing And Proposed Section	
Job Title	Little Hollybush West Hoathly Road East Grinstead. RH19 4NE	Scale	1:50	Date February 2026
		Drawing No	25/53-10	Drawn By KRS Designs