



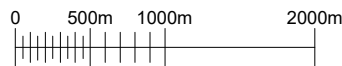

GENERAL NOTES



Use written dimensions only, do not scale from drawing. Use latest revision of all referenced information.

LAT 51.125395 LONG -0.008772

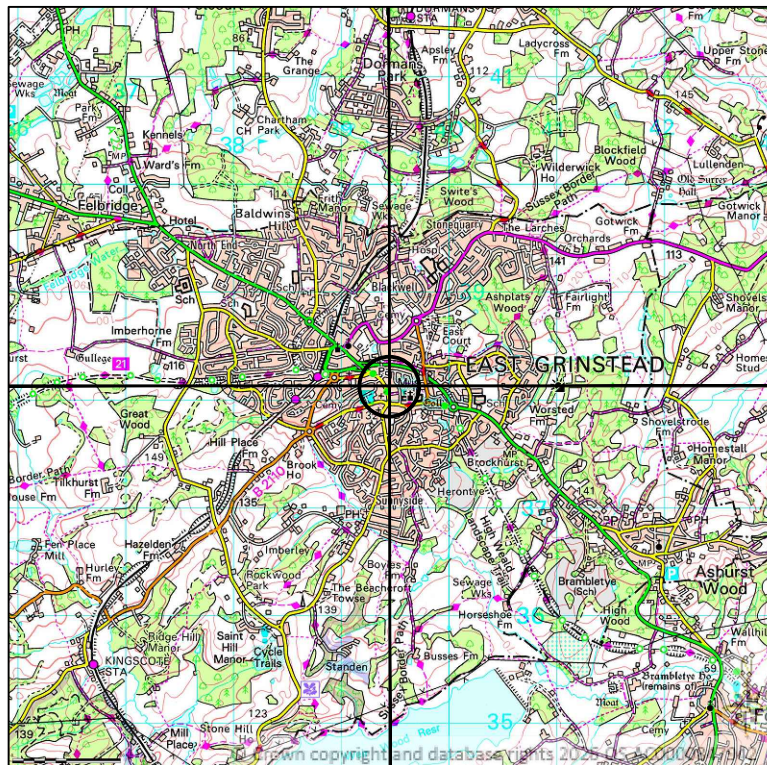

**SITE LOCATION**  
SCALE 1:50000

Ordnance Survey map extract based upon Landranger map series with the permission of the controller of His Majesty's Stationery Office.  
Mitie licence no. 100047474.  
Crown copyright.

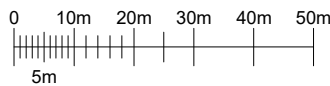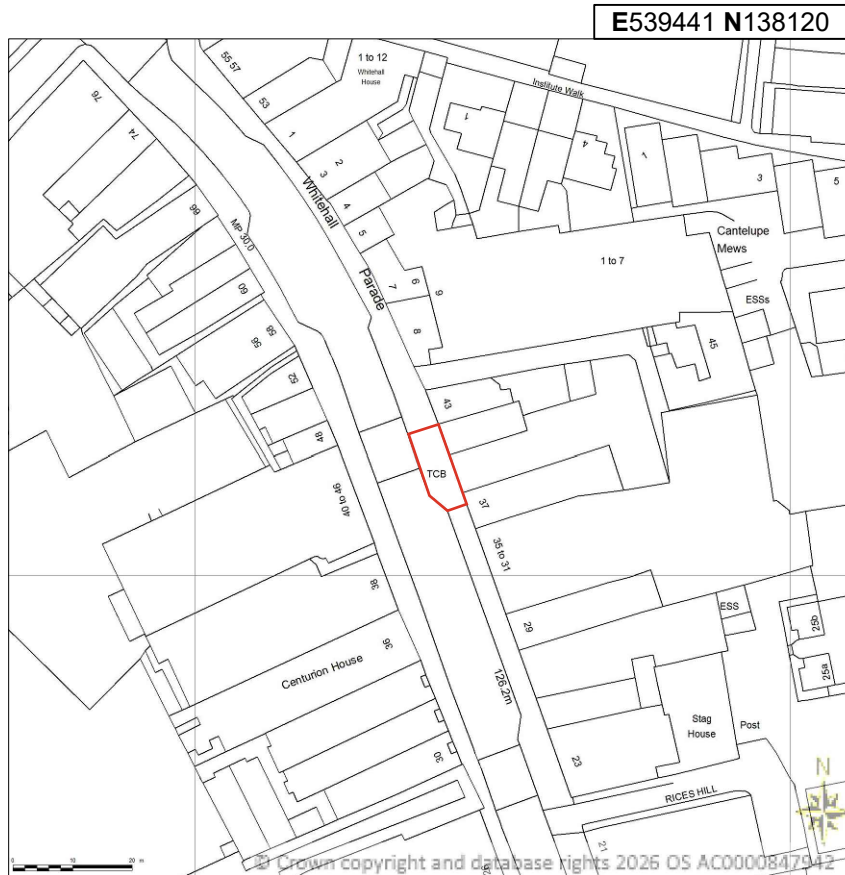

**DETAILED SITE LOCATION**  
SCALE 1:1250

Ordnance Survey map extract based upon Landranger map series with the permission of the controller of His Majesty's Stationery Office.  
Mitie licence no. 100047474.  
Crown copyright.

| Rev | Date       | Description                | Drawn | Chkd |
|-----|------------|----------------------------|-------|------|
| A   | 07-07-2026 | New BT Streethub Structure | AKN   | ADN  |



Drg Status  
PLANNING

Cell No. & Name  
  
ESG-101

Site Name & Address  
  
Pavement o/s 41 London Rd,  
East Grinstead, RH19 1AW

Drawing Title  
SITE LOCATION MAPS

|          |          |            |            |
|----------|----------|------------|------------|
| Scale    | As Shown | Date       | 07-07-2026 |
| Drawn By | AKN      | Checked By | ADN        |

|                |     |          |   |
|----------------|-----|----------|---|
| Drawing Number | 001 | Revision | A |
|----------------|-----|----------|---|