



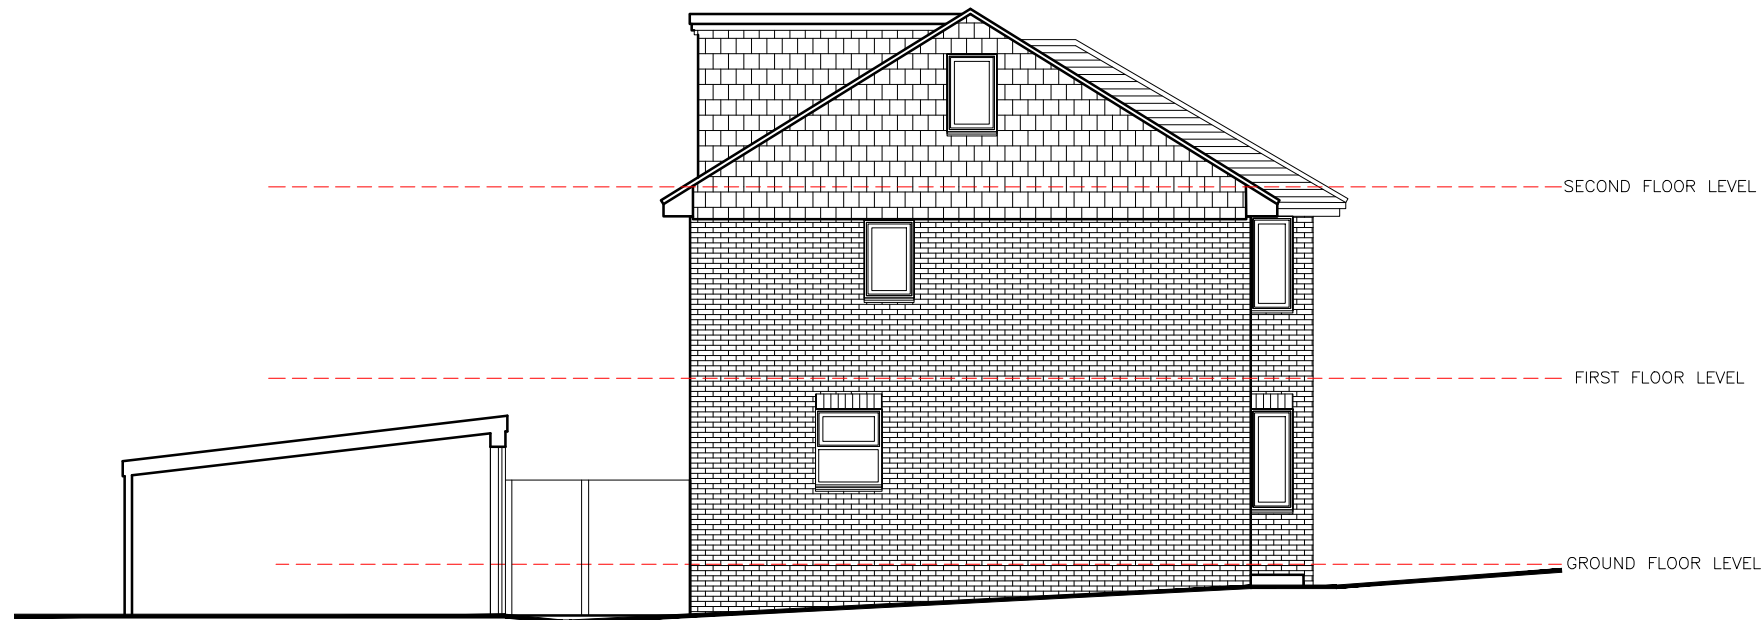


C) Existing Side Elevation

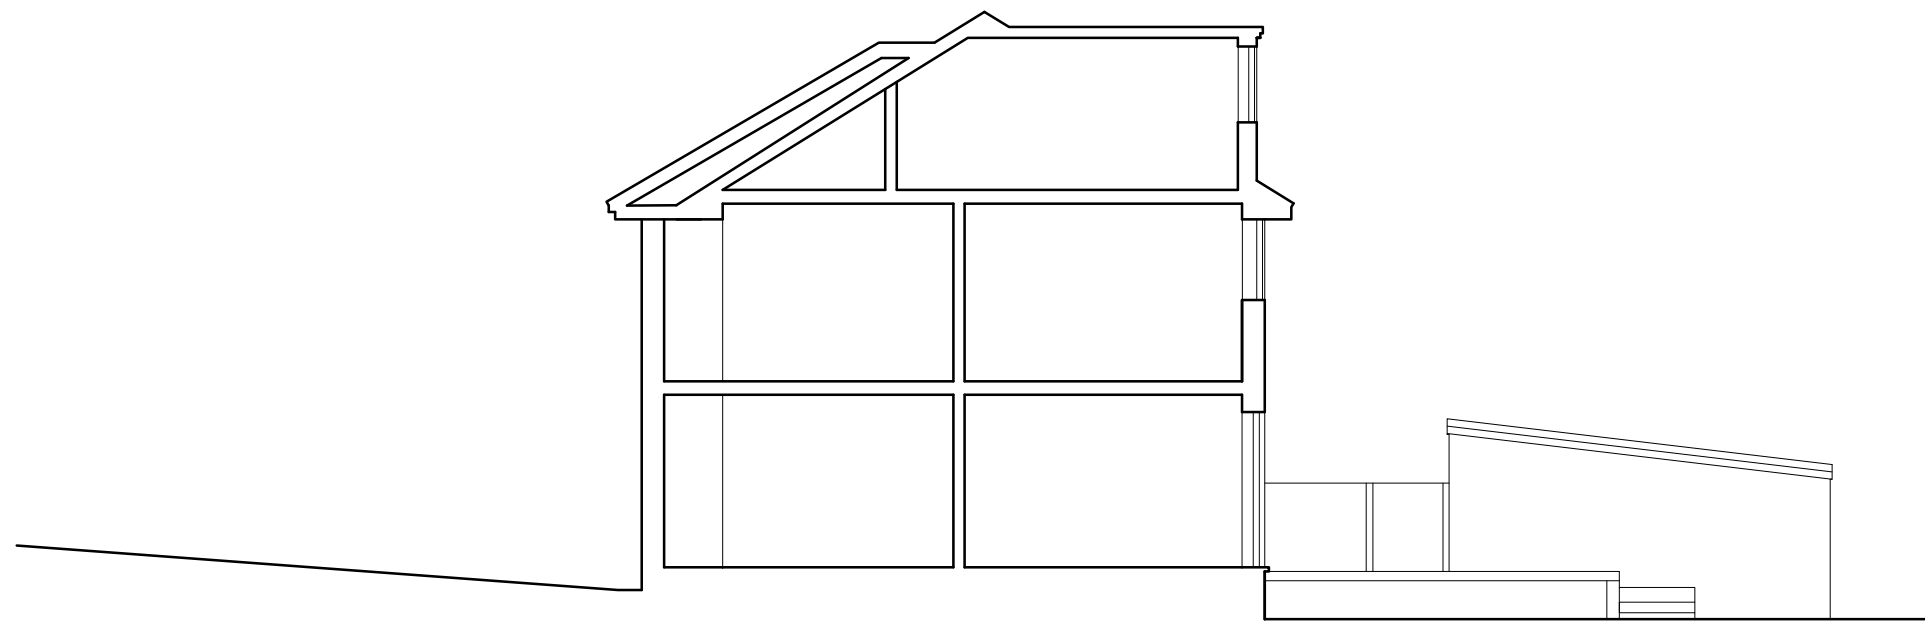

D) Existing Section DD

PLANNING DRAWING

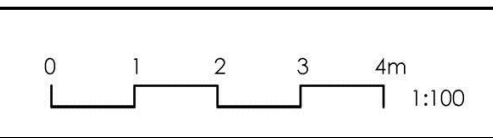

SARAH BREEZE RIBA

<i>Client</i> Ashley & Anna Swan			
<i>Project</i> 12 Sheppeys Haywards Heath West Sussex RH16 4NZ			
<i>Title</i> Existing Side Elevation & Section			
<i>Drawn by</i> SB		<i>Checked by</i> AS&AS	
<i>Scale</i> A3 @ 1:100		<i>Date</i> 25/03/25	
<i>Project no.</i>	<i>Dwg. no.</i>	<i>Revision</i>	<i>Prelim.</i>
BA205	03	--	