



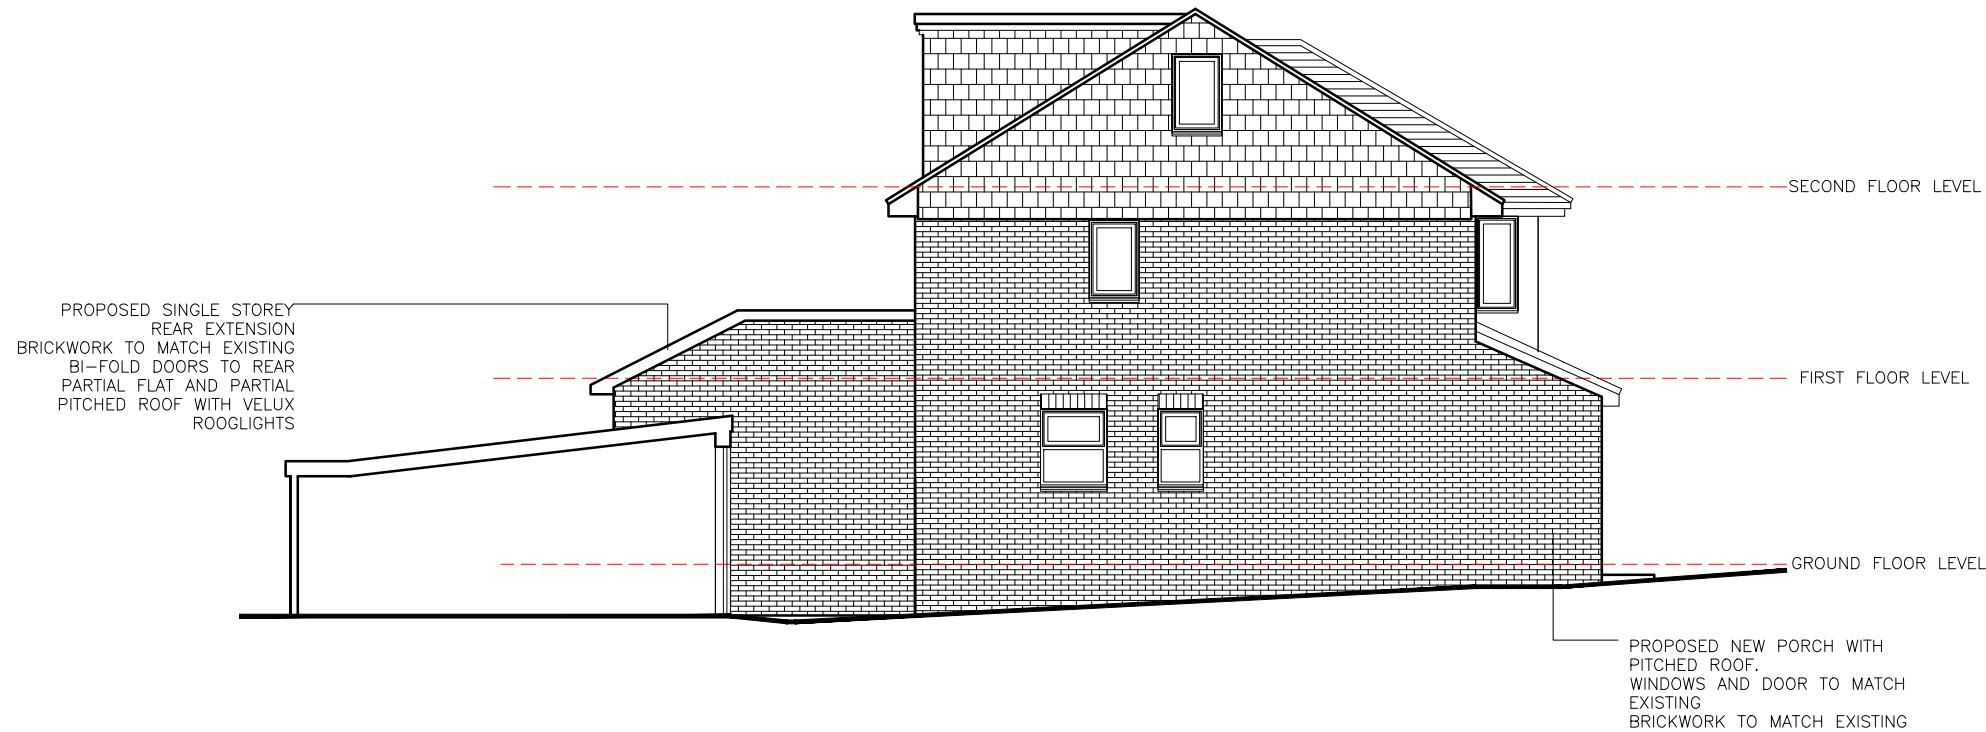

C) Proposed Side Elevation

PLANNING DRAWING

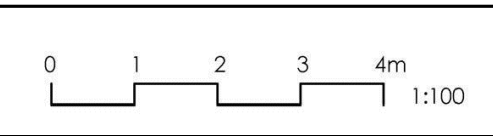

SARAH BREEZE RIBA

Client
Ashley & Anna Swan


Project
12 Sheppeys
Haywards Heath
West Sussex RH16 4NZ

Title
Proposed Side Elevation & Section

Drawn by SB Checked by AS&AS

Scale A3 @ 1:100 Date 04/04/2025

Project no.	Dwg. no.	Revision	Prelim.
BA205	13	--	

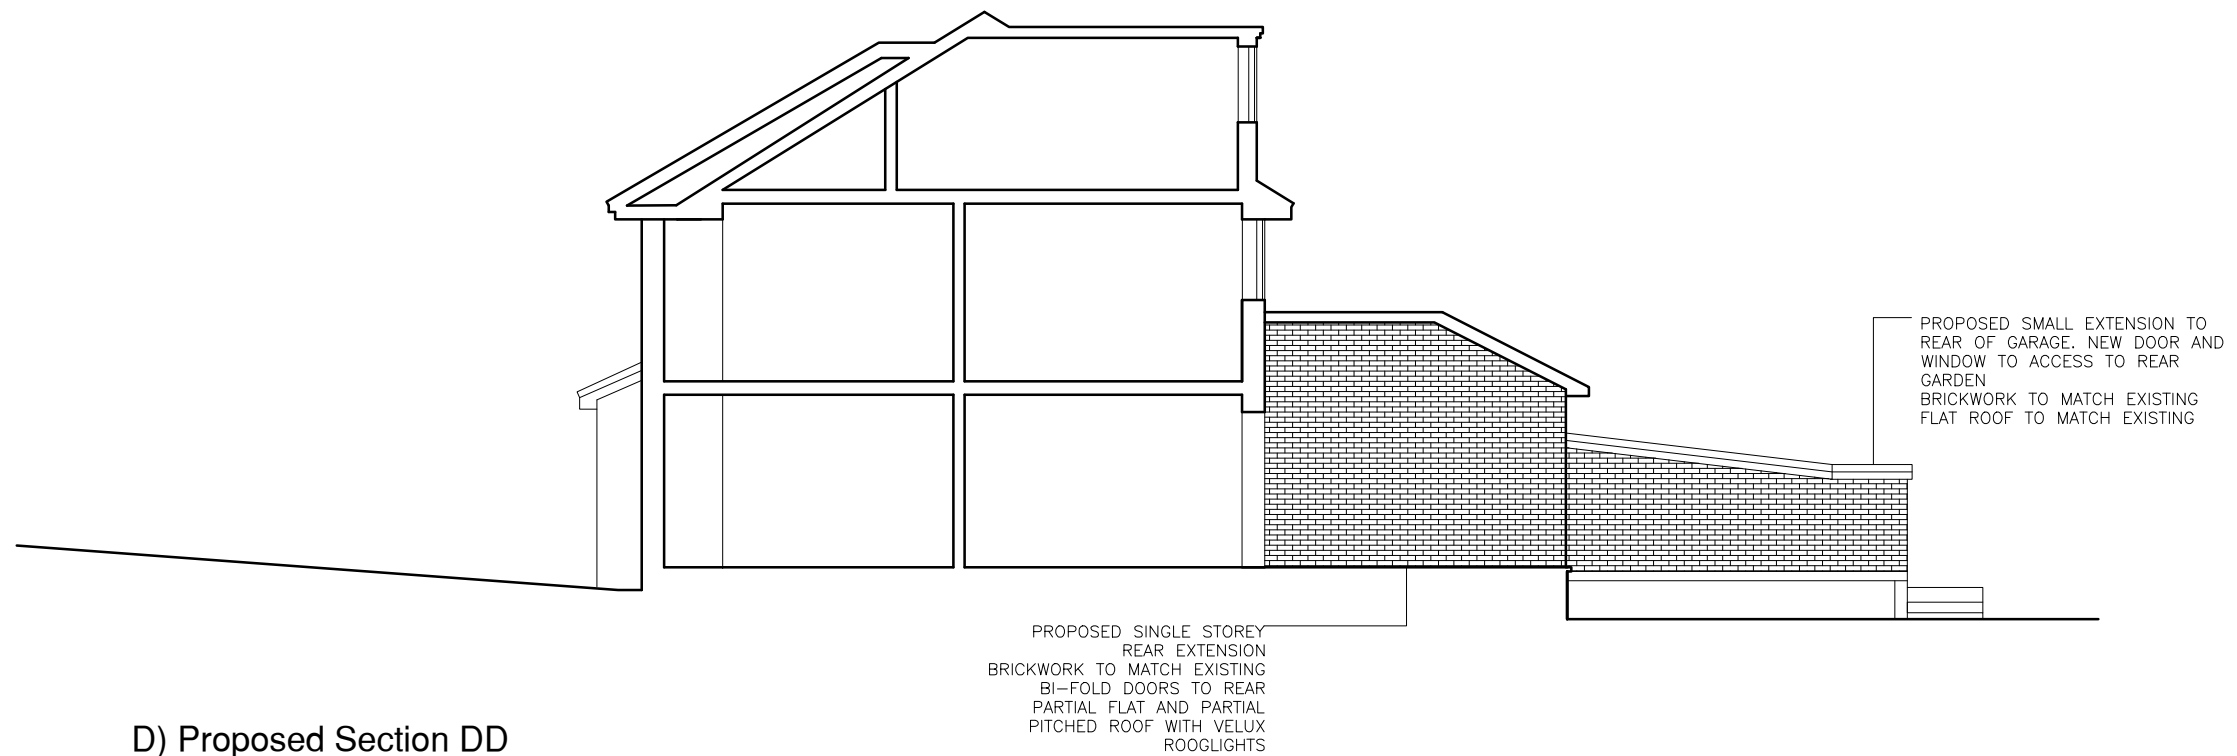

D) Proposed Section DD