
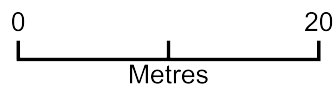


12 Sheppeys Block Plan

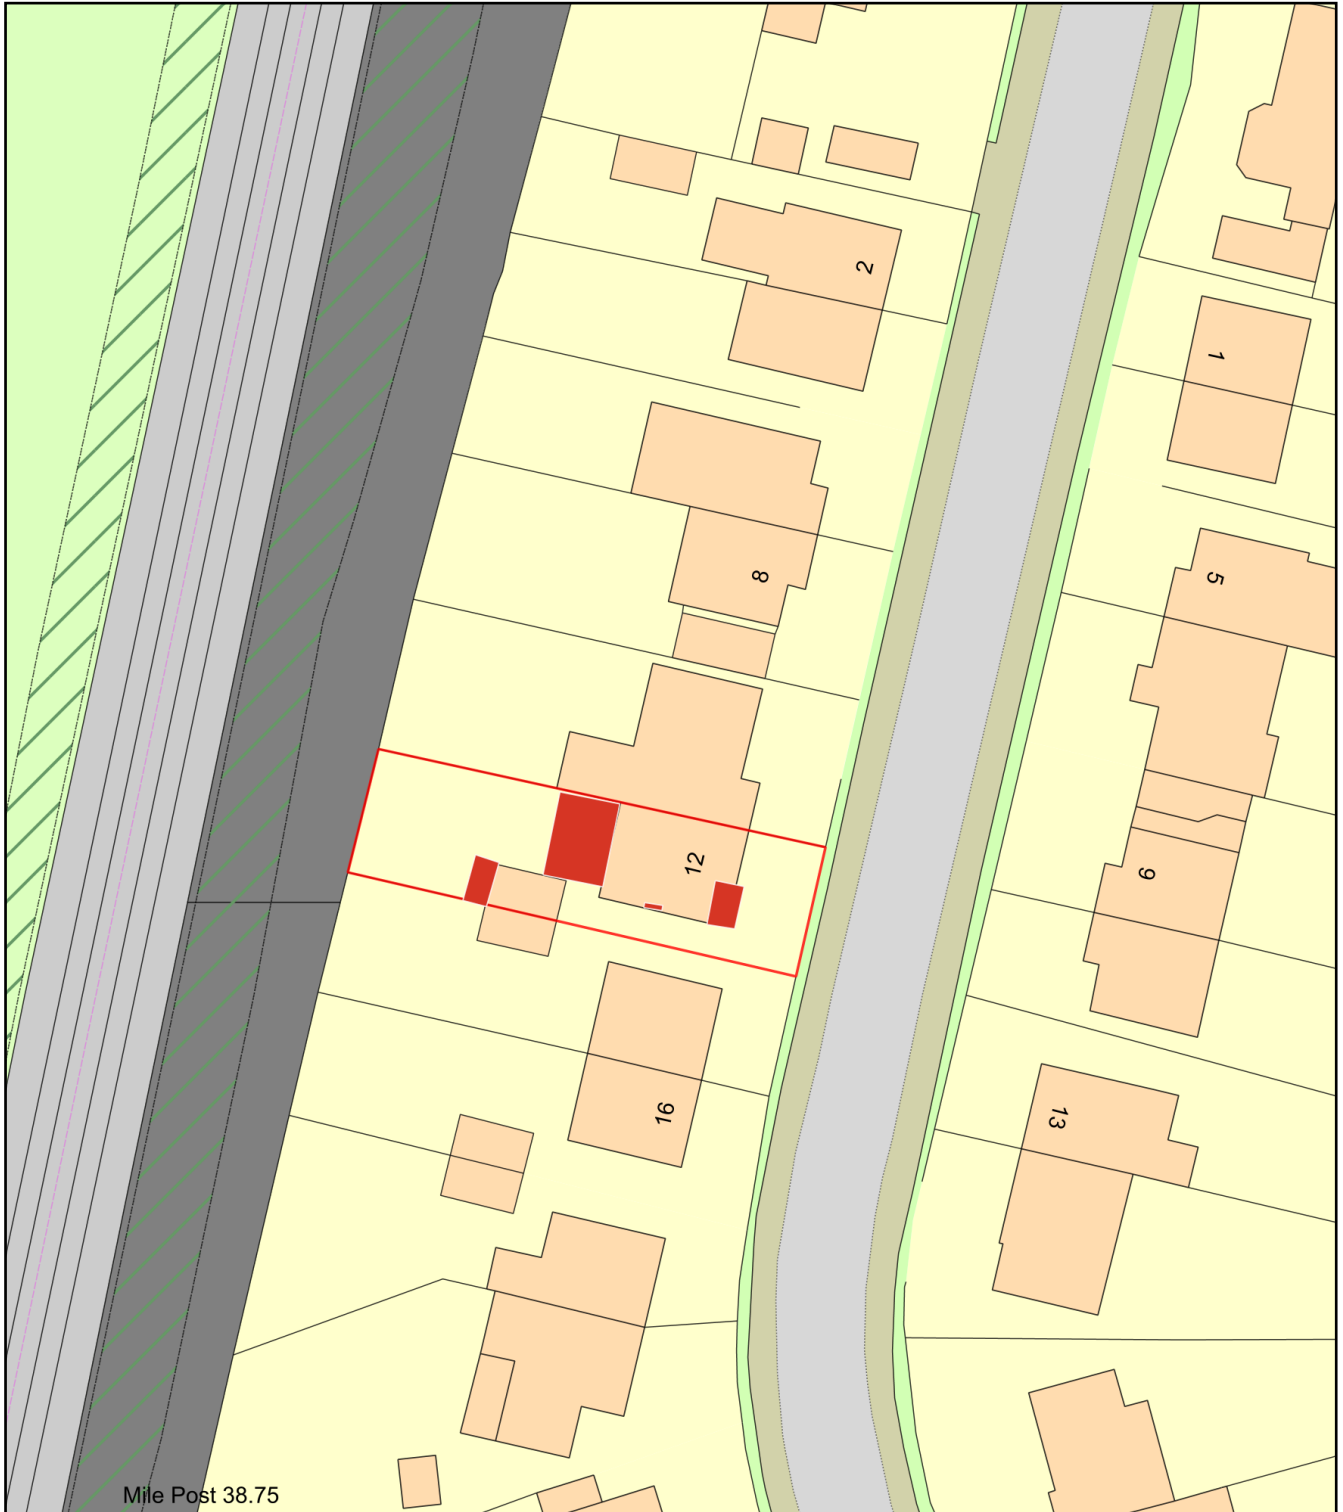

Plan Produced for: Sarah Breeze

Date Produced: 04 Apr 2025

Plan Reference Number: TQRQM25094093322243

Scale: 1:500 @ A4