
Rev: -

Drawing Number: 250725_101

Status: -

A1 | DO NOT SCALE

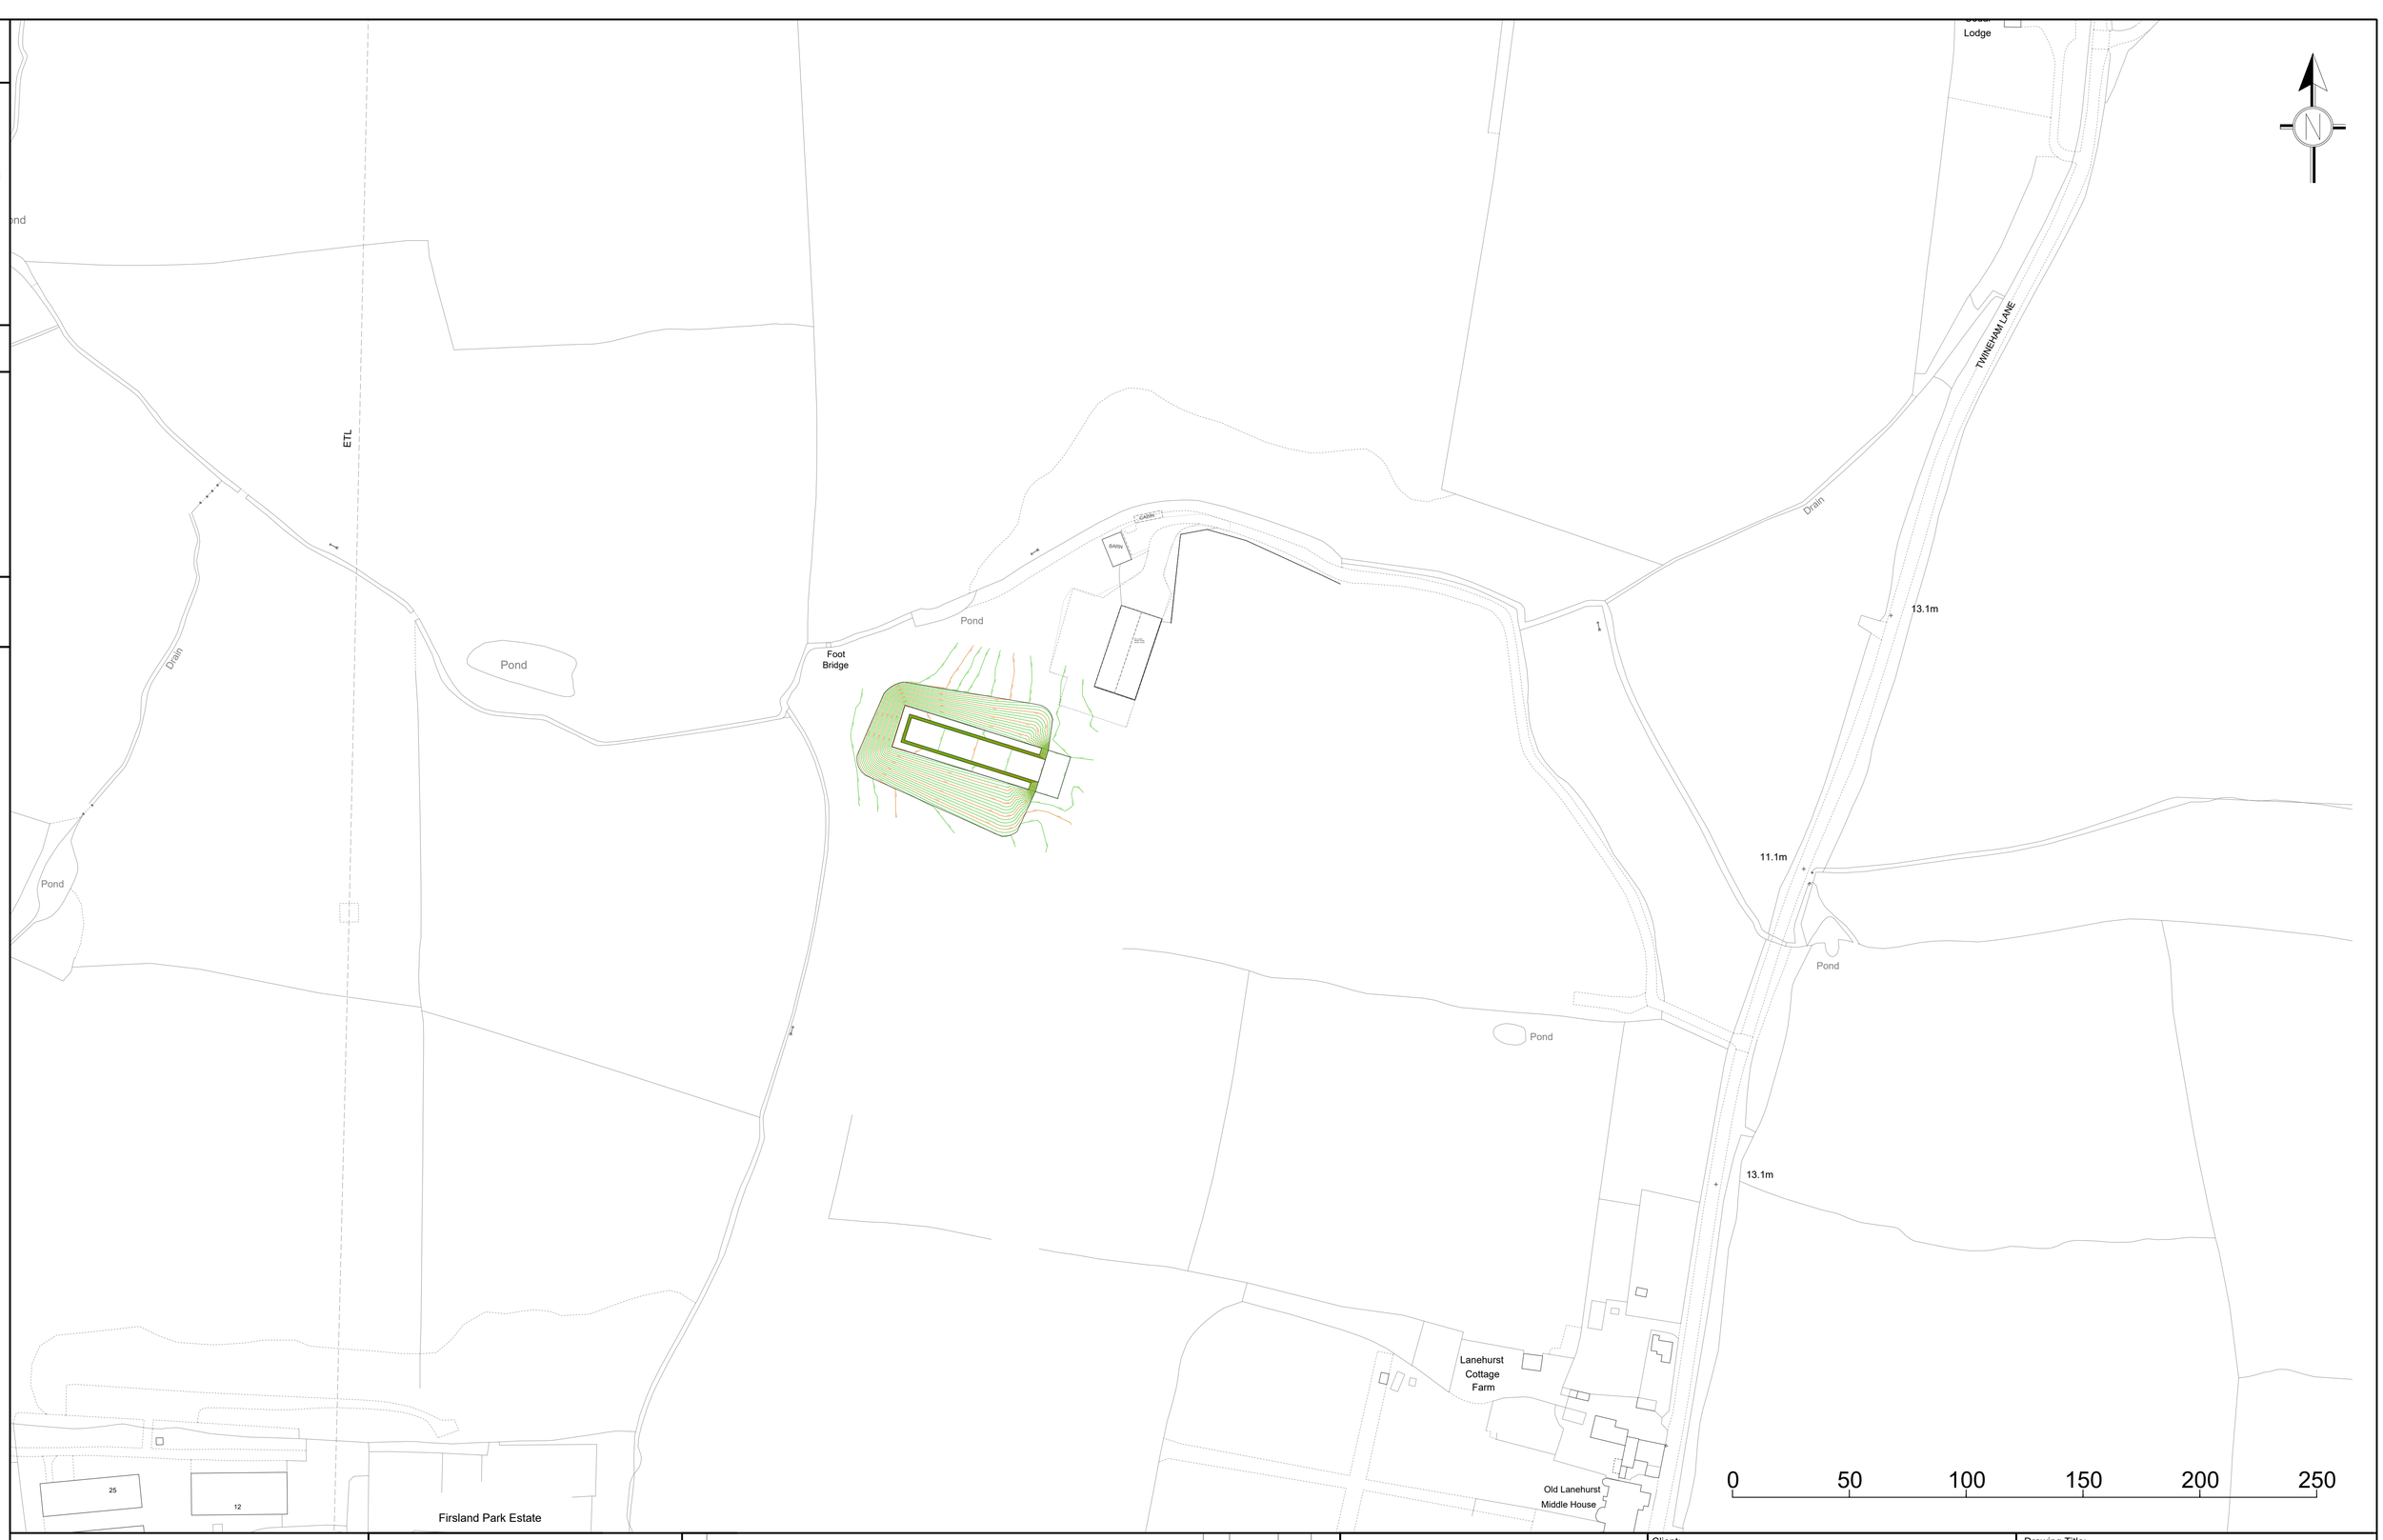

REV	DESCRIPTION	BY	DATE	CHK'D	AUTH

NOTES:

1. *THIS DRAWING IS TO BE READ IN CONJUNCTION WITH ALL RELEVANT INFORMATION ISSUED BY OTHERS FOR THIS PROJECT AND THE SPECIFICATION.*

2. *DO NOT SCALE FROM THIS DRAWING.*

3. *FOR SETTING OUT DIMENSIONS AND LEVELS REFER TO RELEVANT DRAWINGS AND THOSE BY OTHERS.*

Client: MR C DAVIES

Project: NEWHOUSE FARM SILAGE CLAMP

Drawing Title: PROPOSED LAYOUT

Sheet Size:	Original Scale:	Designed/Drawn:	Checked:	Authorised:
A1	1:1250	RC Date 25.07.25	MJF Date 25.07.25	MJF Date 25.07.25

Status: -

Drawing Number: 250725_101

Rev: -