



DRAWINGS CAN BE SCALED FOR PLANNING ONLY, DO NOT SCALE FOR ANY OTHER PURPOSE. ALL DIMENSIONS TO BE CHECKED ON SITE AND ANY DISCREPANCIES TO BE NOTIFIED TO THE ARCHITECT IMMEDIATELY. ALL DRAWINGS TO BE READ IN ACCORDANCE WITH CURRENT BUILDING REGULATIONS, RELEVANT CODES OF PRACTICE AND BRITISH STANDARDS.

Drawing Key


Site Application Boundary

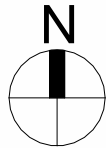


1 Proposed Block Plan
1 : 500

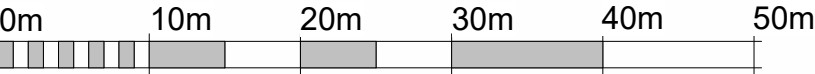

VISUAL SCALE 1:500 @ A1

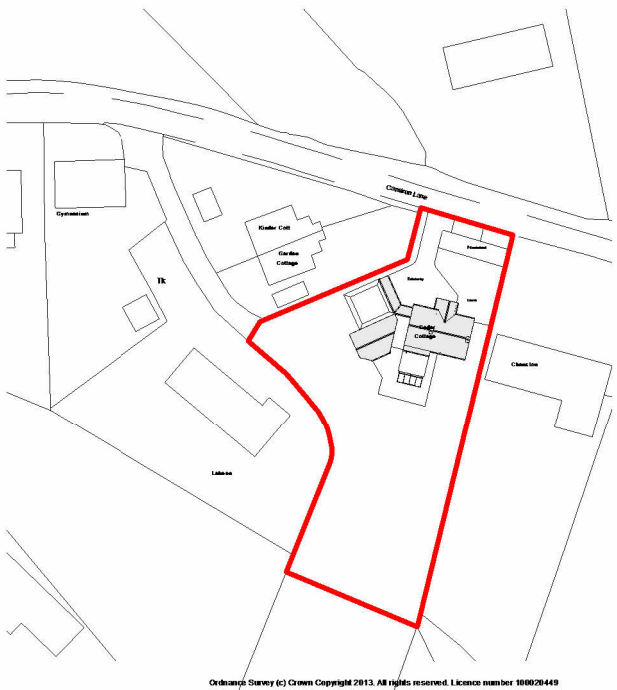

2 Proposed Site Location Plan
1 : 1250

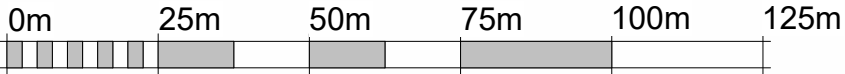

VISUAL SCALE 1:1250 @ A1

P2 MO 10/10/25 Draft Planning Set
P1 MO 15/08/25 Prelim. Issue to Client

Revision Schedule

COWAN
ARCHITECTS

West Sussex | London | Dublin

T. 01342 410242

info@cowan-architects.co.uk | www.cowan-architects.co.uk

Job: Cedar Cottage, Ashurst Wood

Client: Robert Lewin

Address: Cedar Cottage, Cansiron Lane,
Ashurst Wood, RH19 3SD.

Drawing: Proposed Site Location and Block
Plans

PLANNING

Project Ref.	Drg No.	Suitability.	Rev.
2532	0101	S4	P2

Size:	Scale:	Drawn:	Checked:	Date:
A3	As indicated	MO	JRS	12/08/25

BIM Ref.
2532-CAL-XX-ZZ-DR-A-0101_S4-P2