




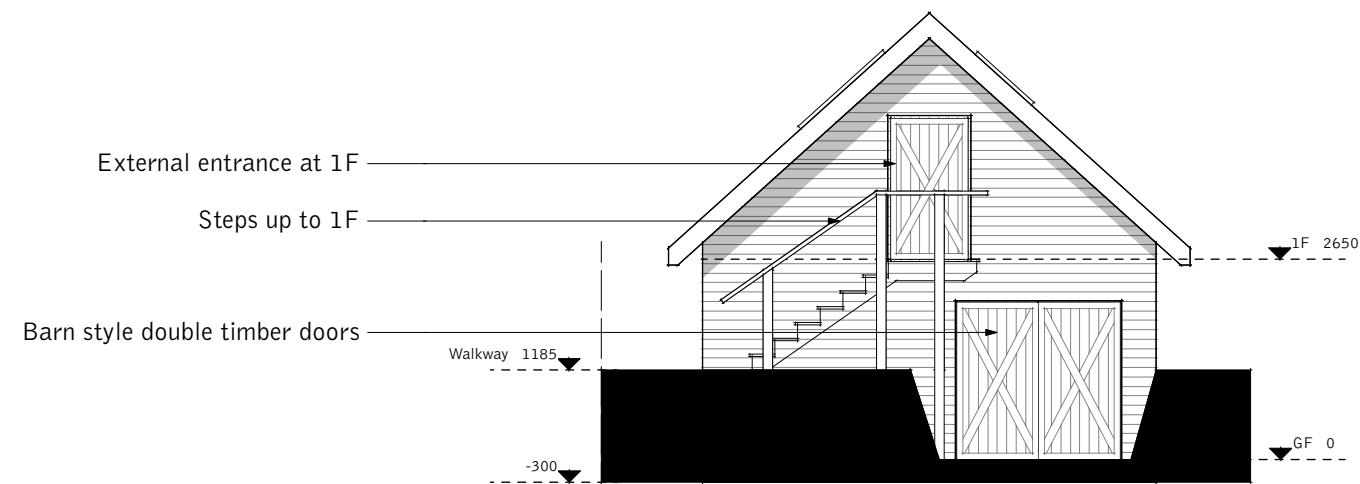



1 North facing elevation
Scale: 1:100

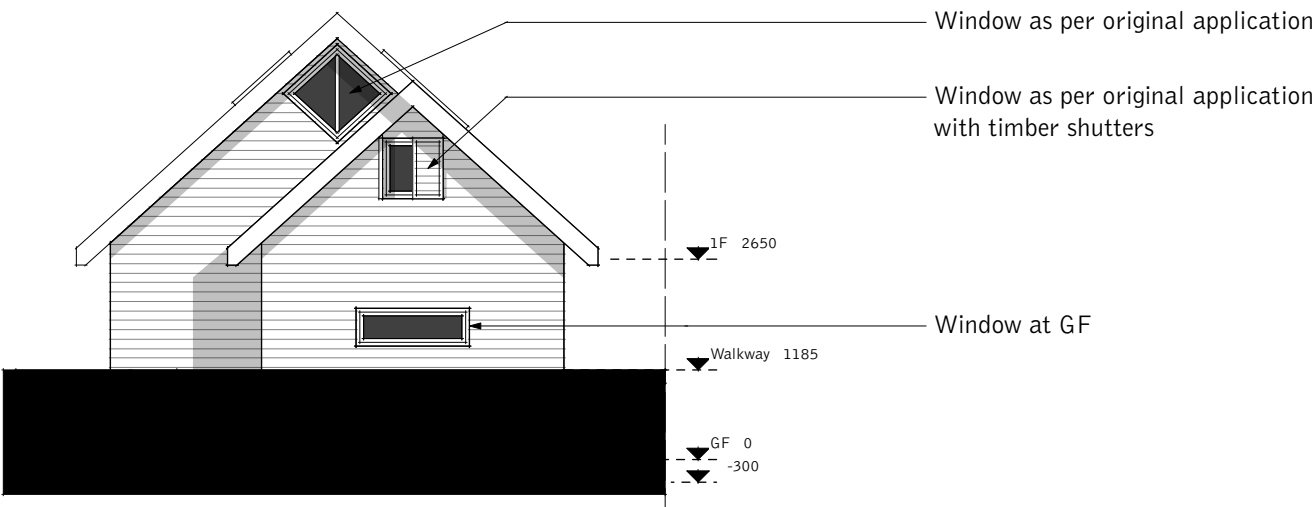

2 South facing elevation
Scale: 1:100

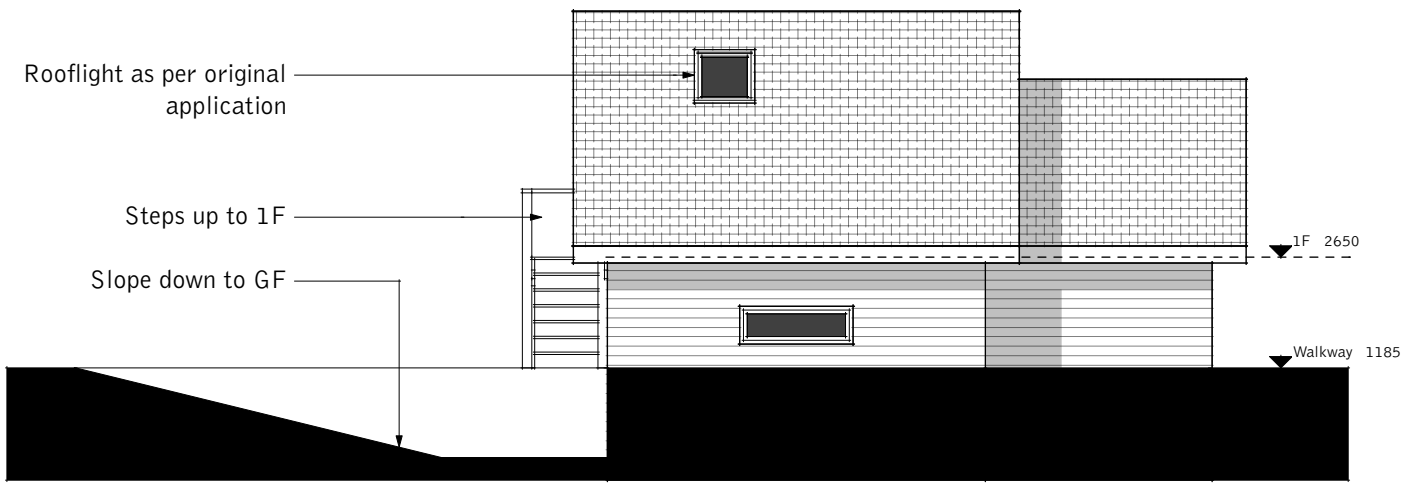

3 West facing elevation
Scale: 1:100

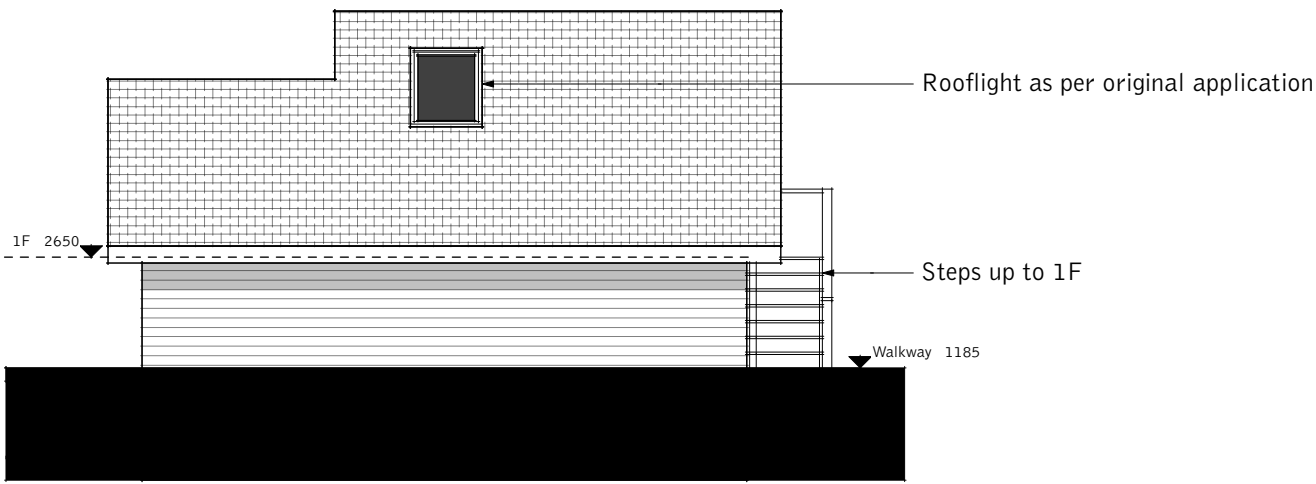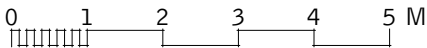

4 East facing elevation
Scale: 1:100

REV	DATE	DESCRIPTION
RIGHTFUL PLACE architectural design		
07810 016251 scott@rightfulplacead.co.uk		
PROJECT: Apple Barn, Plawhatch Lane, Sharpthorne, RH19 4JH		
CLIENT: P. Woolley		
SUBJECT: Proposed arrangements Elevations		DATE: 05/22
PROJECT NR: 0086	DRAWING NR: P013	REVISION: SCALE: 1:100 @A3

THIS DRAWING IS THE PROPERTY OF SCOTT FRANCIS MCIAT
DO NOT SCALE FROM THIS DRAWING. CHECK ALL LEVELS AND
DIMENSIONS ON SITE AND COORDINATE WITH ALL OTHER
CONTRACT DOCUMENTATION BEFORE ORDERING OR CARRYING
OUT WORK ON SITE.