
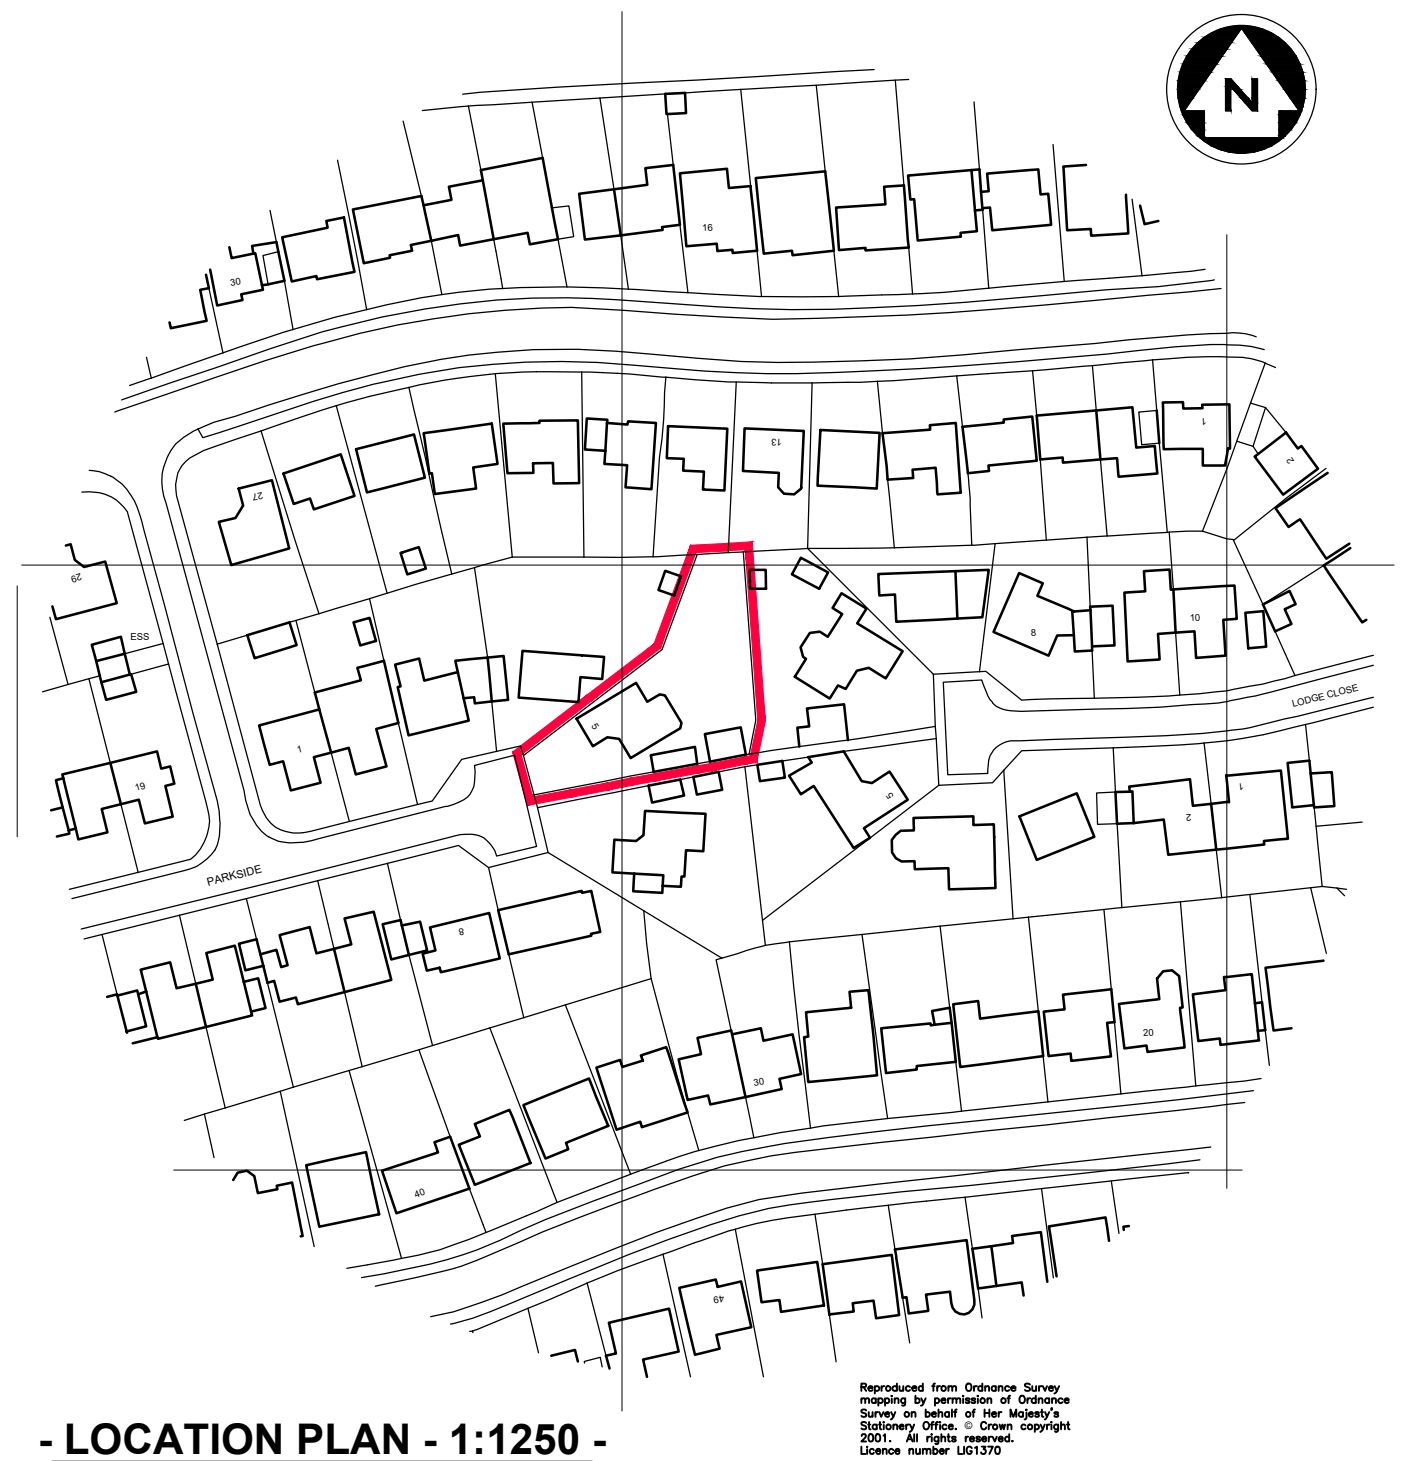


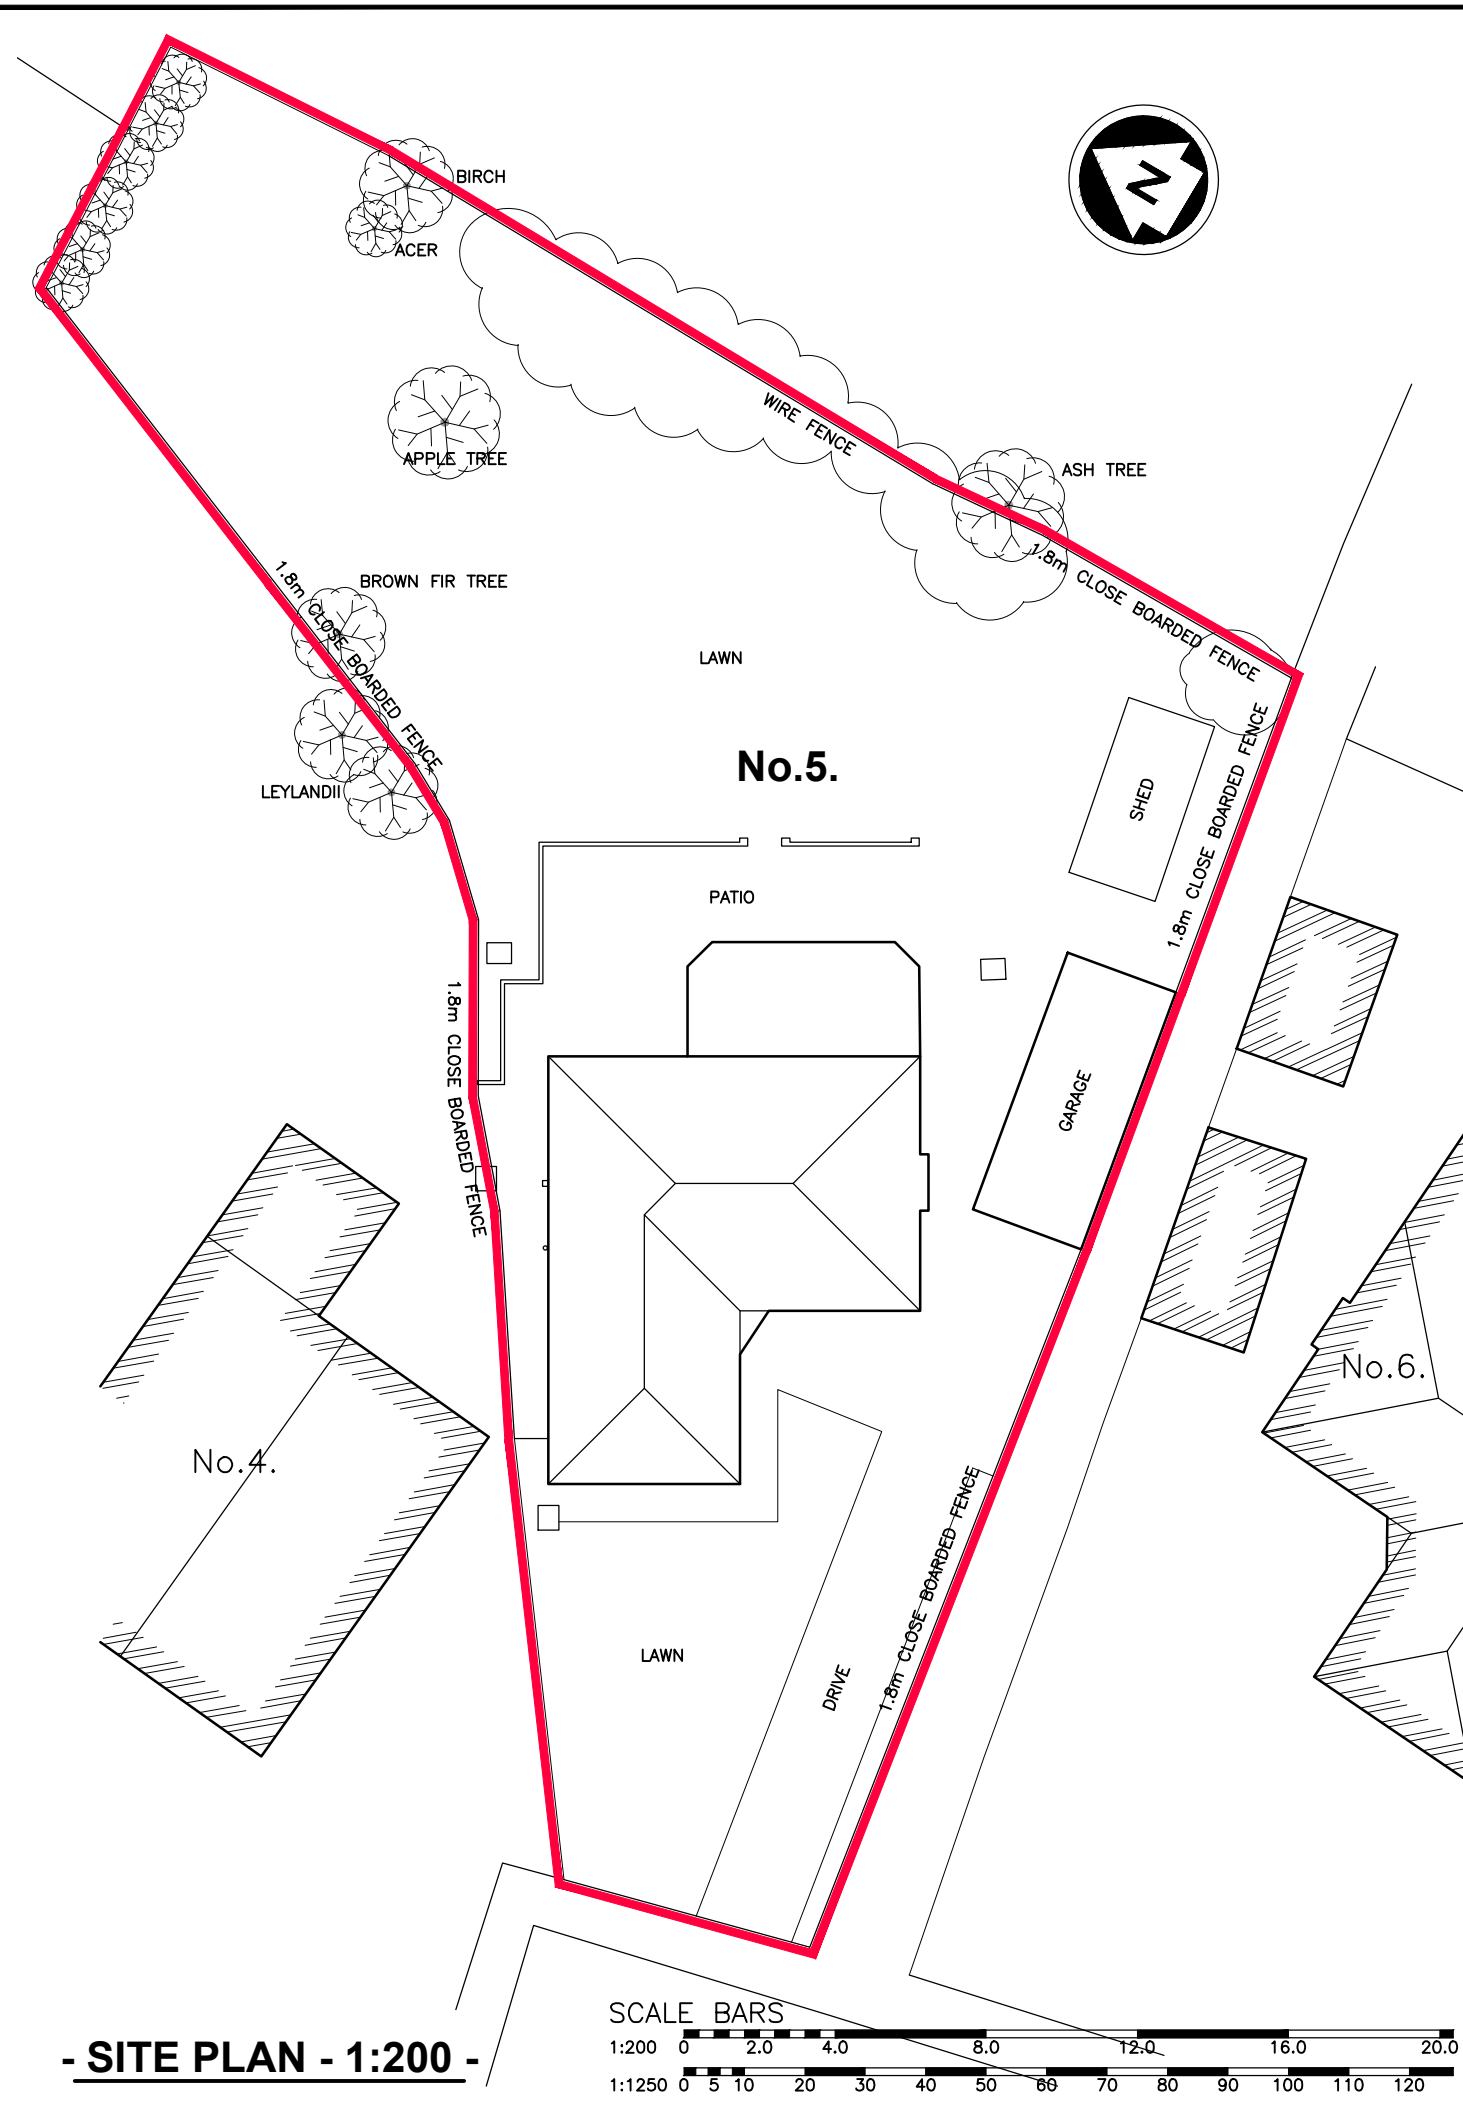

T. J. Evans Building Drawings & Technical Service Holly's Choice Spithurst Road Barcombe East Sussex BN8 5EF Telephone (01273) 400835 E-mail: Tim@TJEvansLtd.co.uk		Client	Mr & Mrs J Baldwin	
		Job Title	PROPOSED EXTENSION & ALTERATIONS 5 PARKSIDE EAST GRINSTEAD WEST SUSSEX RH19 1JG	
		Drawing Title	EXT'G SITE & LOCATION PLANS	Paper Size A3
		Date	October 2024	Drawing No. 5 2 4 / 0 2 1 / 9 9 - 1 0