
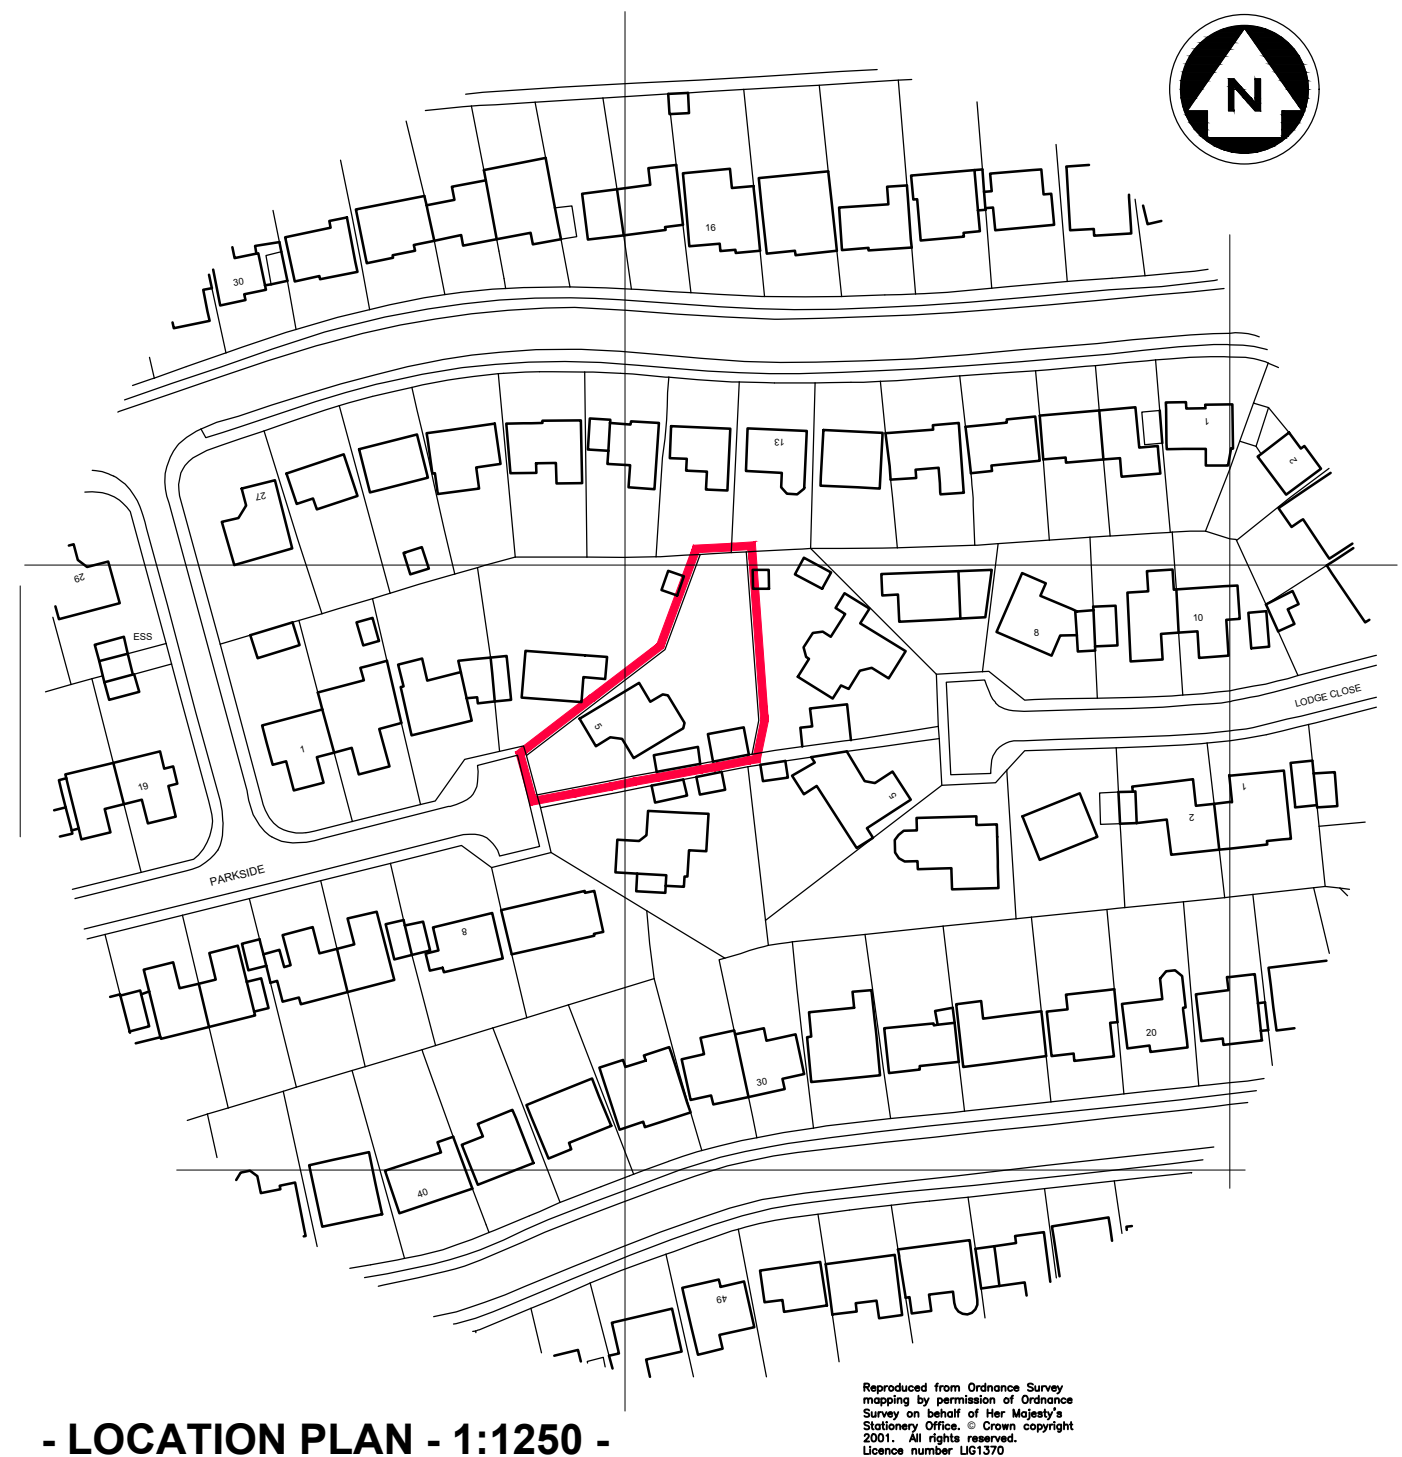


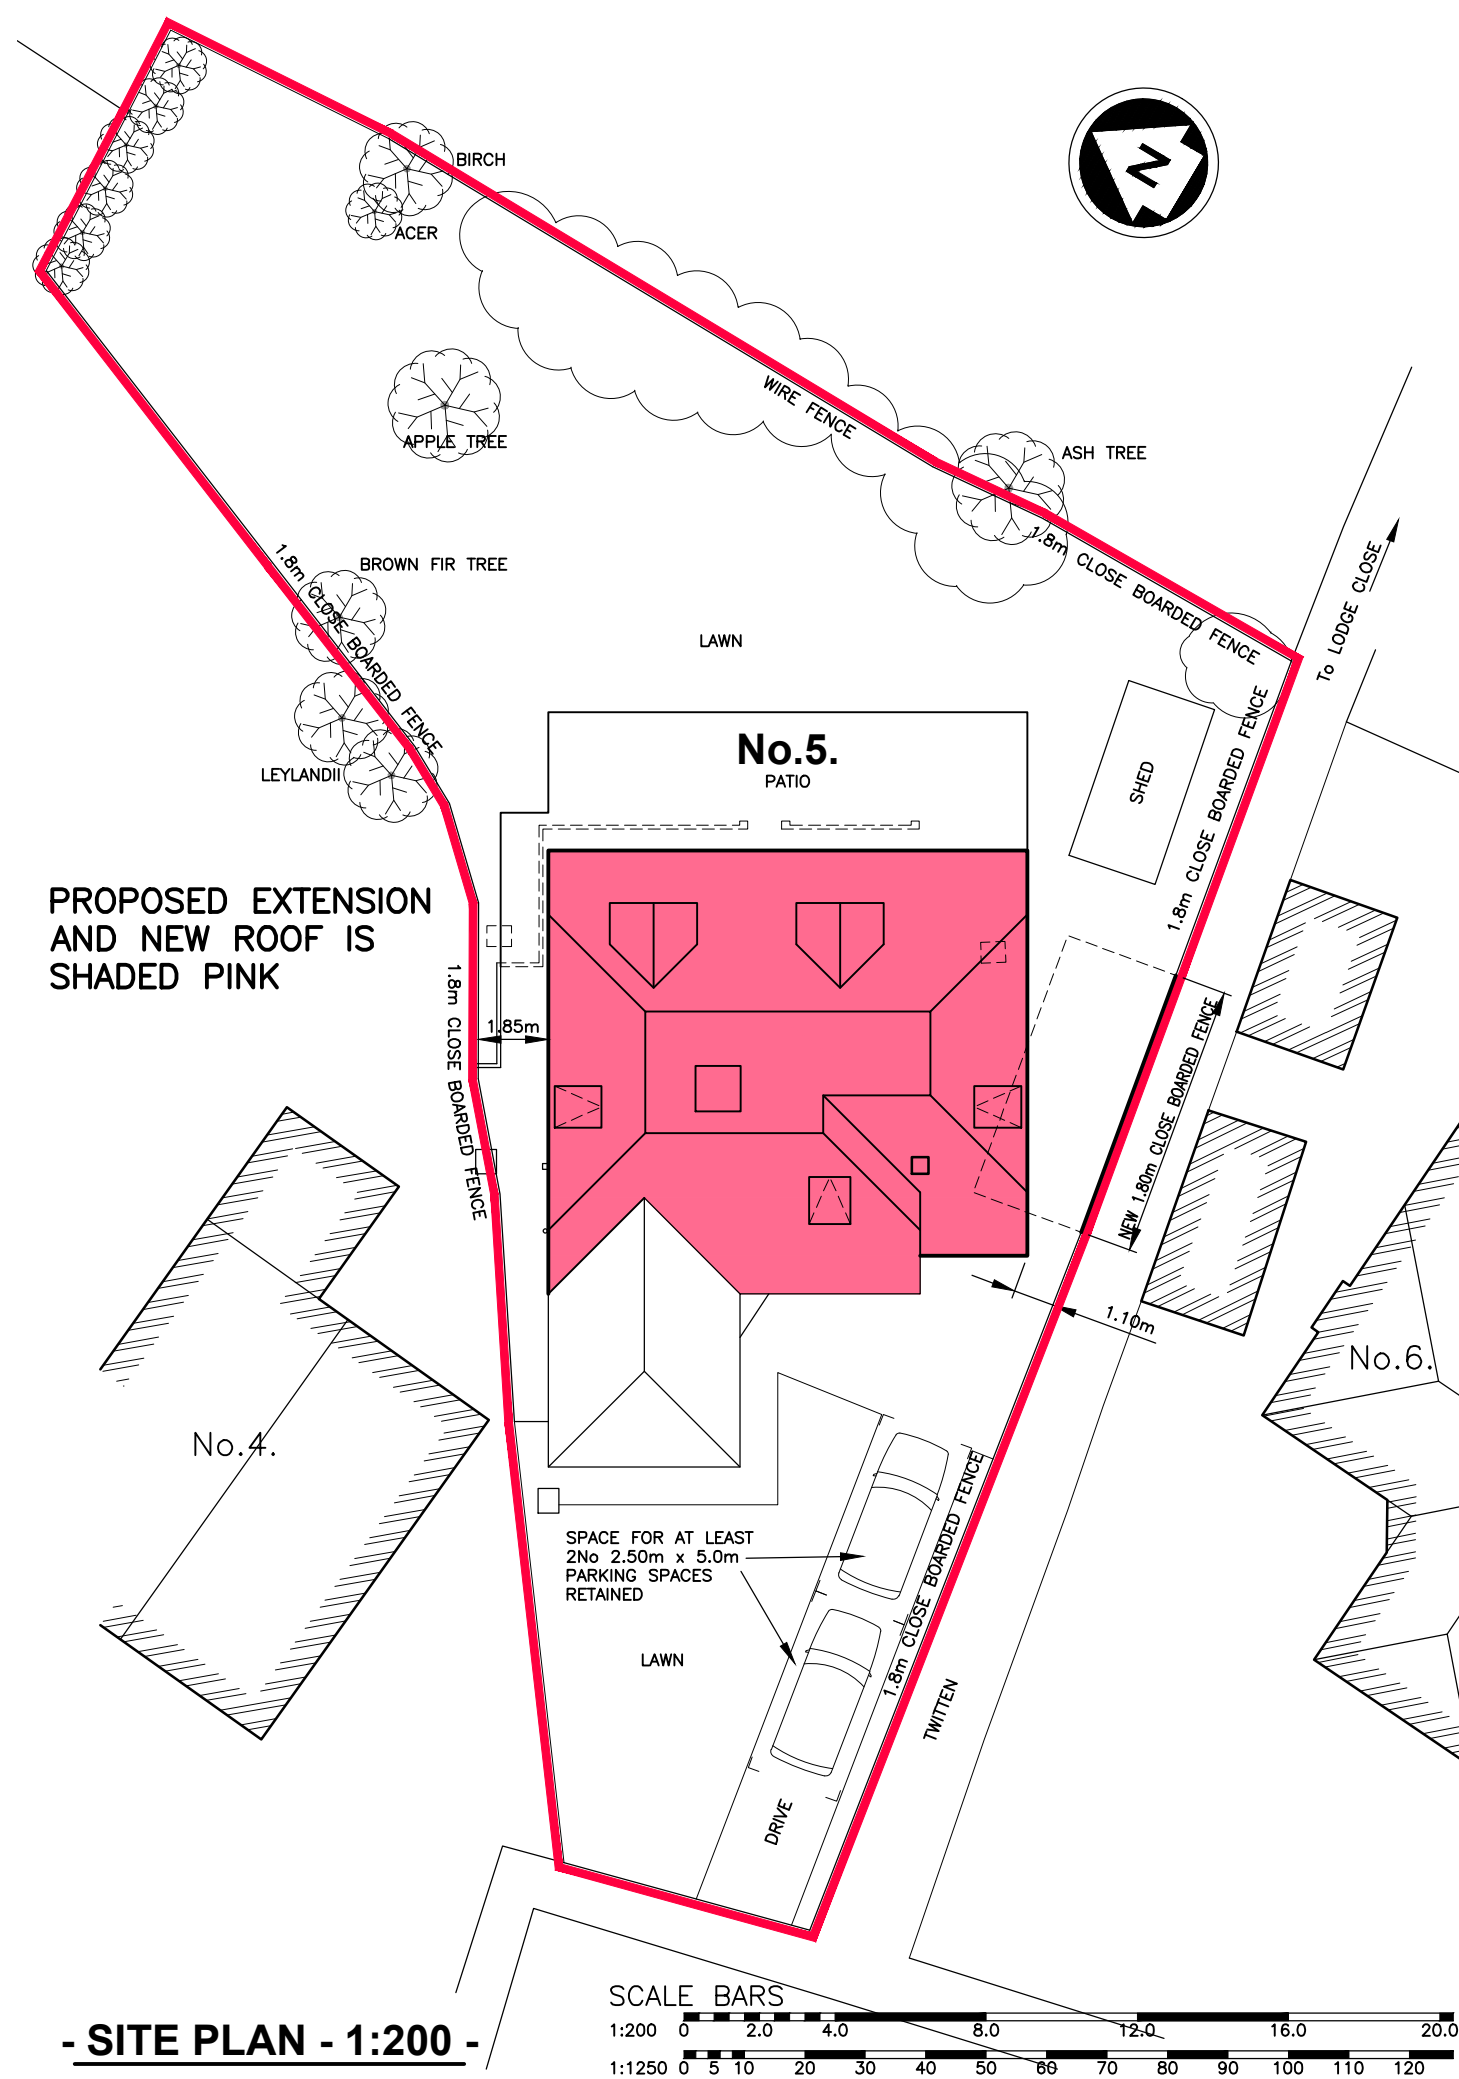


Reproduced from Ordnance Survey mapping by permission of Ordnance Survey on behalf of Her Majesty's Stationary Office. © Crown copyright 2001. All rights reserved.
Licence number UG1370

| T. J. Evans

**Building Drawings
& Technical Service**

Holly's Choice
Spithurst Road
Barcombe
East Sussex BN8 5EF
Telephone (01273) 400835
E-mail: Tim@TJEvansLtd.co.uk

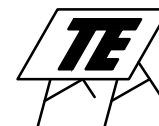

Client	Mr & Mrs J Baldwin
--------	-------------------------------

Job Title	PROPOSED EXTENSION & ALTERATIONS 5 PARKSIDE EAST GRINSTEAD WEST SUSSEX RH19 1JG
-----------	--

Drawing Title	PROP SITE & LOCATION PLANS	Paper Size	A3
---------------	---------------------------------------	------------	-----------

Date	November 2024	Drawing No.	524/021/99-2	0
------	---------------	-------------	--------------	---