



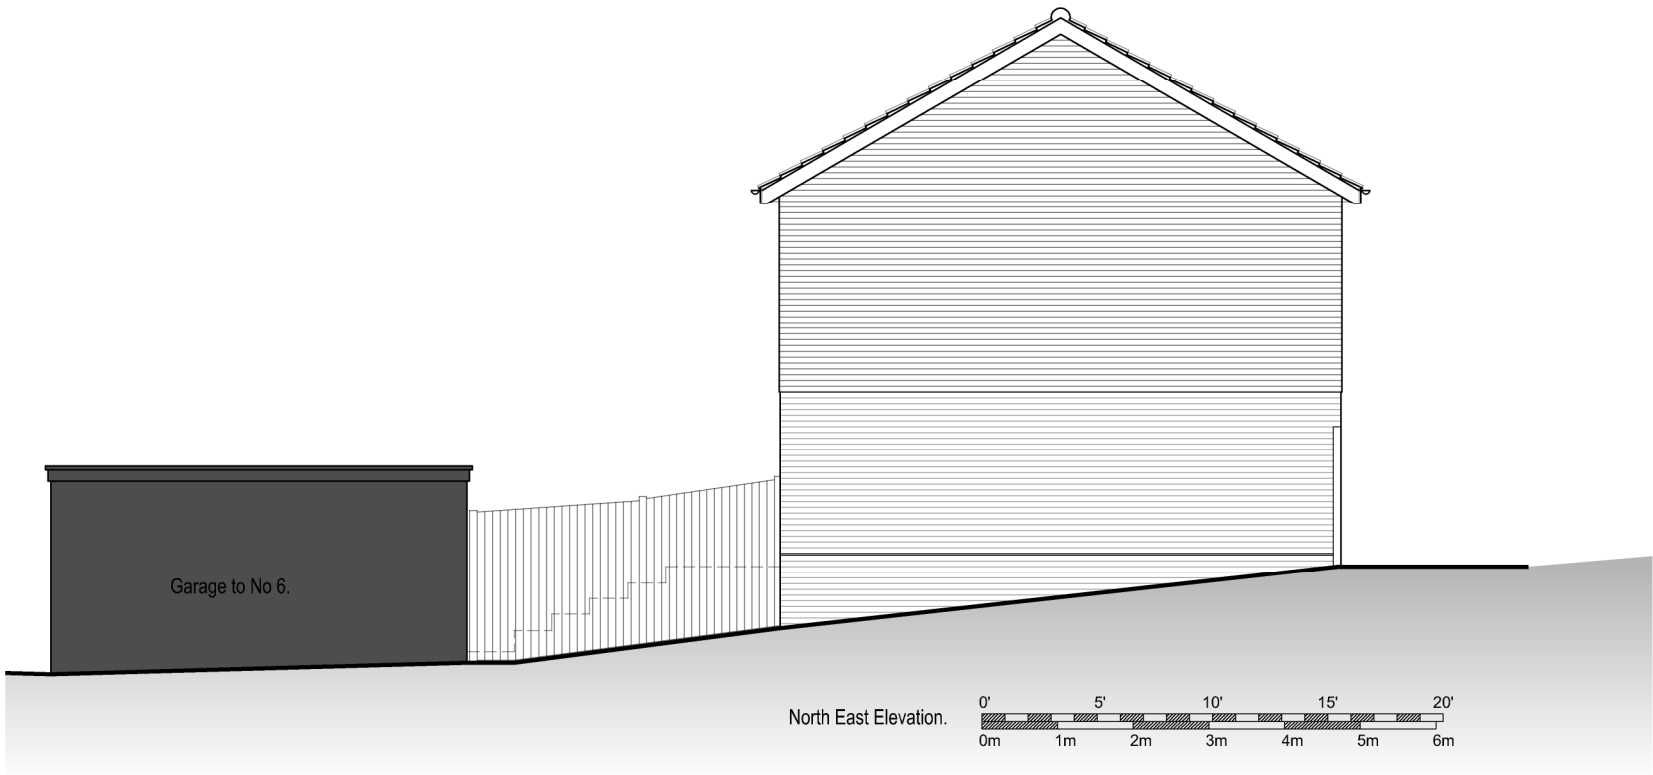

○ Exlg. Adopted F/W Drain.
Approximate depth.

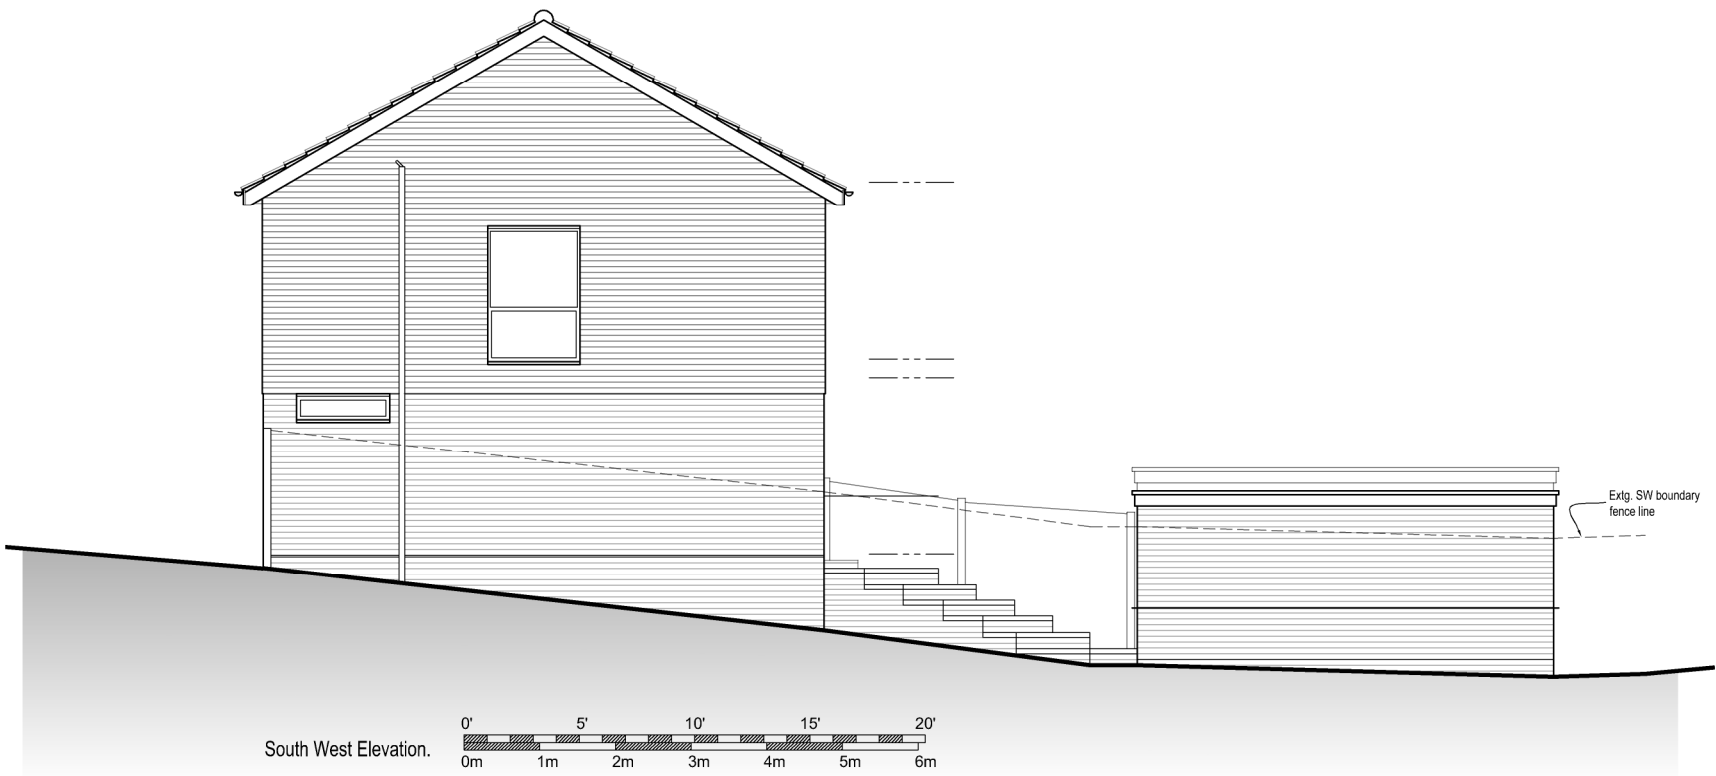

○ Exlg. Adopted F/W Drain.
Approximate depth.

Rev. Date Initials Notes

Chris Neale. Architectural & Planning Consultant. 12, Stockwell Road, East Grinstead, W. Sussex, RH19 4AU. 01342 326281		Project Extension to :- 4 Gleave Close, East Grinstead, West Sussex, RH19 3XD.	
Client	Charlotte May	Title Elevations as Existing	
Do not scale from this drawing. All figured dimensions to be checked on site before construction and any discrepancies to be notified immediately. ©The design is copyright.		Drawn C.J.N.	Drawing No.
		Scale 1:100 @ A3	Rev.
		Date April 2026	P 26-01-02 TP -
PRELIMINARY, liable to change without notice, not for construction			